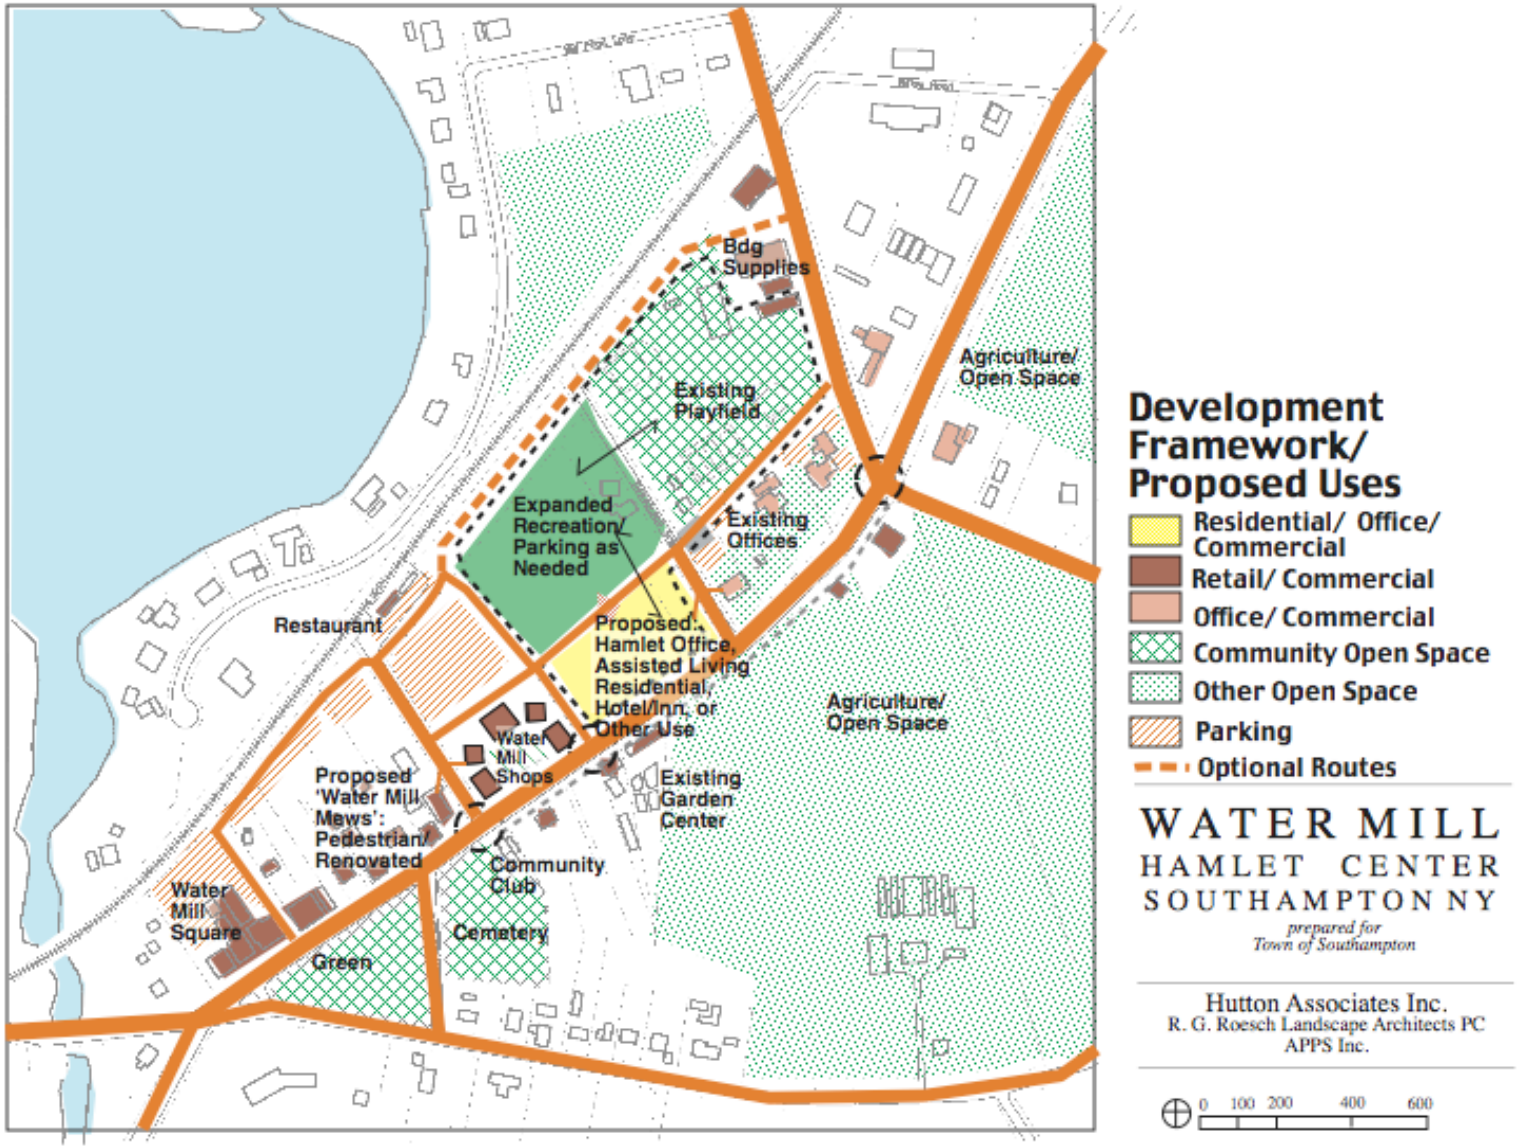
Bdg Supplies
Existing Playfield
Agriculture/ Open Space
Expanded Recreation/ Parking as Needed
Existing Offices
Restaurant
Proposed: Hamlet Office, Assisted Living Residential, Hotel/Inn, or Other Use
Agriculture/ Open Space
Water Mill Shops
Proposed 'Water Mill Mews': Pedestrian/ Renovated
Existing Garden Center
Community Club
Water Mill Square
Cemetery
Green
Development Framework/ Proposed Uses
Residential/ Office/ Commercial
Retail/ Commercial
Office/ Commercial
Community Open Space
Other Open Space
Parking
Optional Routes
WATER MILL
HAMLET CENTER
SOUTHAMPTON NY
prepared for
Town of Southampton
Hutton Associates Inc.
R. G. Roesch Landscape Architects PC
APPS Inc.
0 100 200 400 600