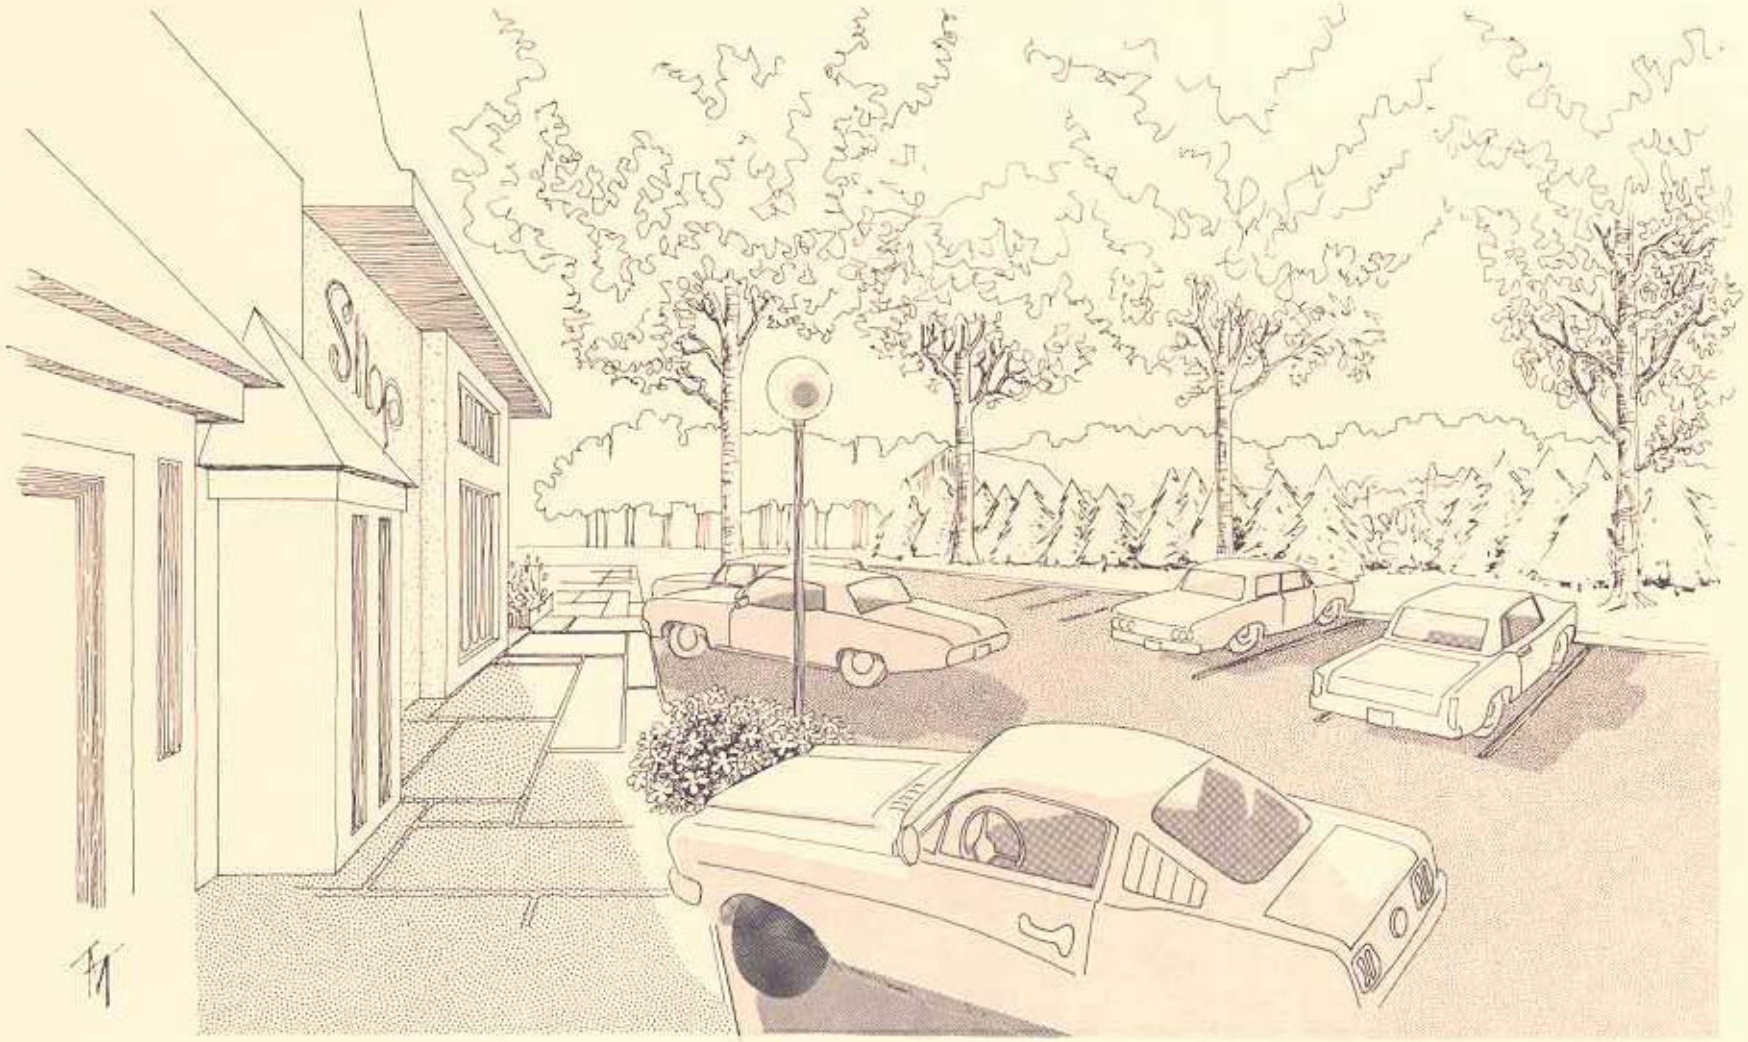

SKETCH #2: TYPICAL REAR PARKING AREA