1 CONCEPTUAL SITE PLAN: DESIGN SKETCH - 11

SCALE: 1" = 40'-0"

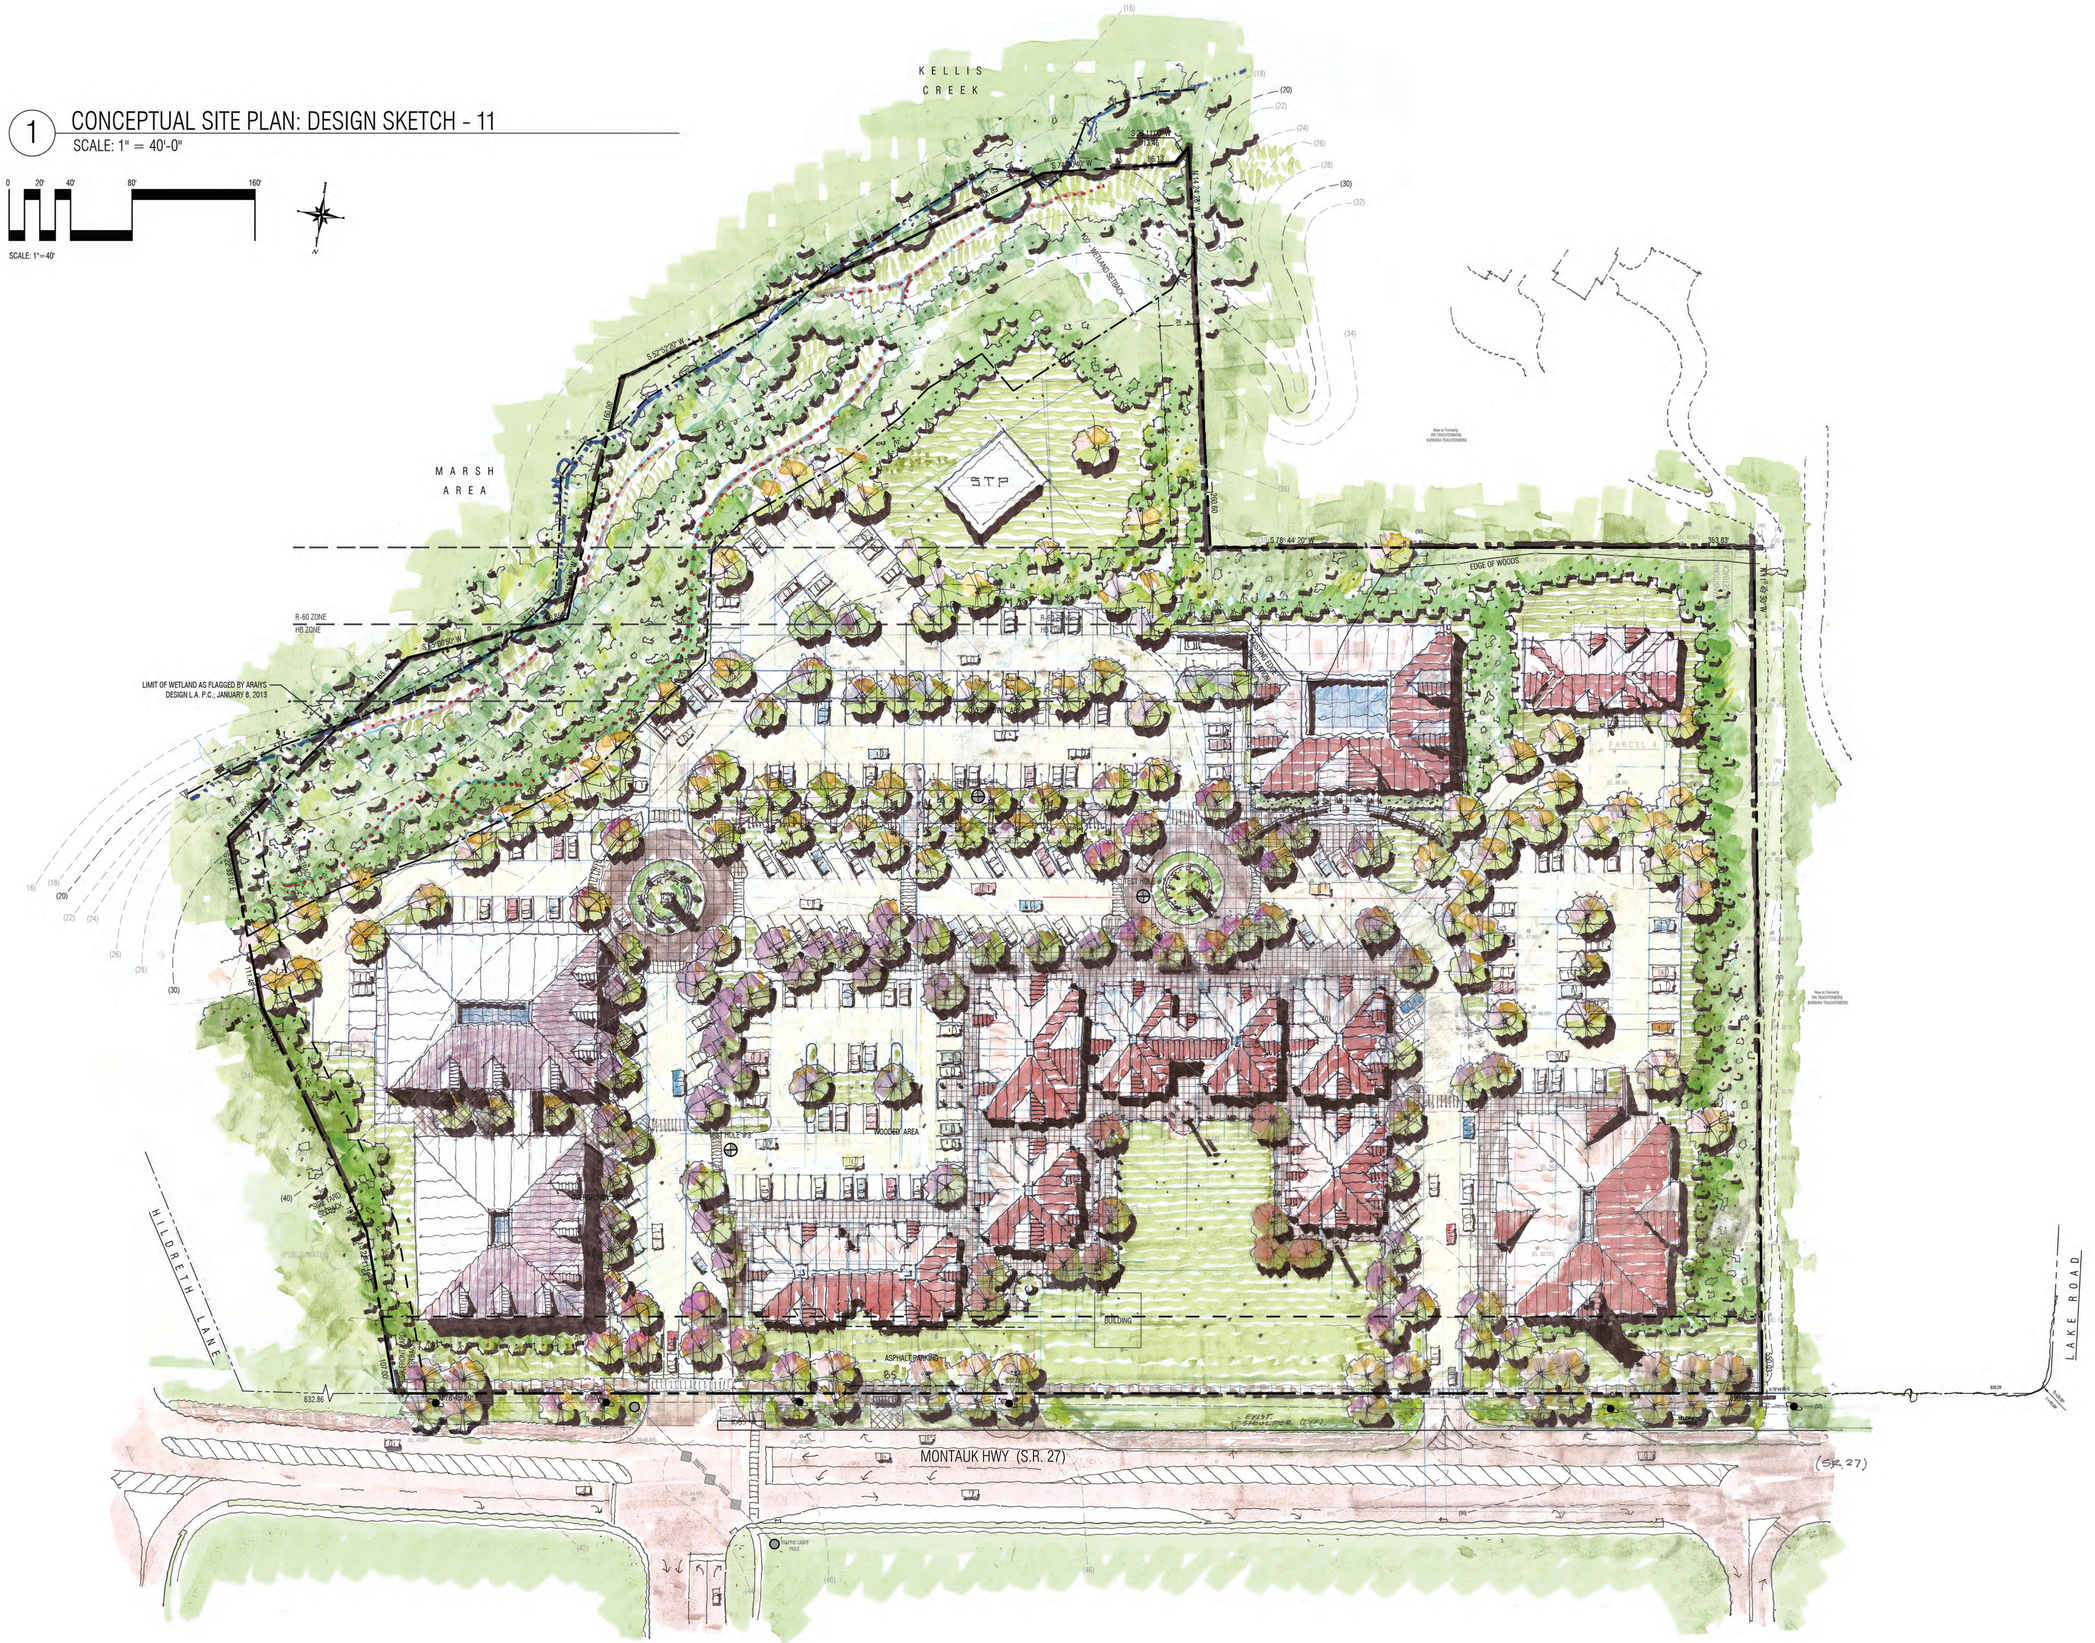

ARAIYS DESIGN

38 NUGENT STREET, SUITE B, SOUTHAMPTON NY 11968
P: 631.283.1131 | E: INFO@ARAIYSDESIGN.COM

BRIDGEHAMPTON GATEWAY

CONCEPTUAL SITE PLAN: DESIGN SKETCH 11 SK-11

Prepared by: DJH
Date: 1 1/04/2015