ALTERNATIVE CONSTRUCTED WETLANDS

N
W
E
S

PROPOSED PUMPING STATION (PS-2)

PROPOSED ACCESS ROAD

PROPOSED STP LOCATION

PROPOSED LEACHING FIELD

PROPOSED STP LOT

PROPOSED PUMPING STATION (PS-4)

PROPOSED PUMPING STATION (PS-1)

PROPOSED PUMPING STATION (SP-3)

LEGEND

- PHASE I AREA
- (S) PHASE I GRAVITY
- (FM) PHASE I FORCE MAIN
- PHASE II AREA
- (S) PHASE II GRAVITY
- (FM) PHASE II FORCE MAIN
- (FM) ALTERNATIVE EFFLUENT FORCE MAIN
- PROPOSED PS/STP LOT BOUNDARY

NELSON+POPE
engineers • architects • surveyors
70 Maxess Road, Melville, NY 11747 • p 631.427.5665 • enelsonpope.com

THESE PLANS ARE AN INSTRUMENT OF SERVICE AND ARE THE PROPERTY OF NELSON & POPE. ALTERATION OF ANY PORTION OF THESE PLANS OR ANY DOCUMENTS ARE A VIOLATION OF SECTION 7209 OF THE NEW YORK STATE EDUCATION LAW. INFRINGEMENTS WILL BE PROSECUTED.

REVISIONS

NO.	DATE	BY
-	-	-

P.E. SEAL AND SIGNATURE

PHASE I & PHASE II
OVERALL SITE PLAN
FOR
RIVERSIDE STP
SITUATED AT
RIVERSIDE
TOWN OF SOUTHAMPTON, SUFFOLK COUNTY, NEW YORK

S.C.T.M. NO.: DIST. 0900, SECT. 141, BLOCK. 1, LOTS 9.14, 9.17, 9.25, 9.29, 9.30, 9.31 & 9.32

PROJECT NO.:	15128
DRAWN BY:	KCK
CHECKED BY:	TFL
DATE:	4/3/17
SCALE:	1" = 600'
FILE NO.:	-
CADD:	15128SP

SHEET NO.:

1 OF 1

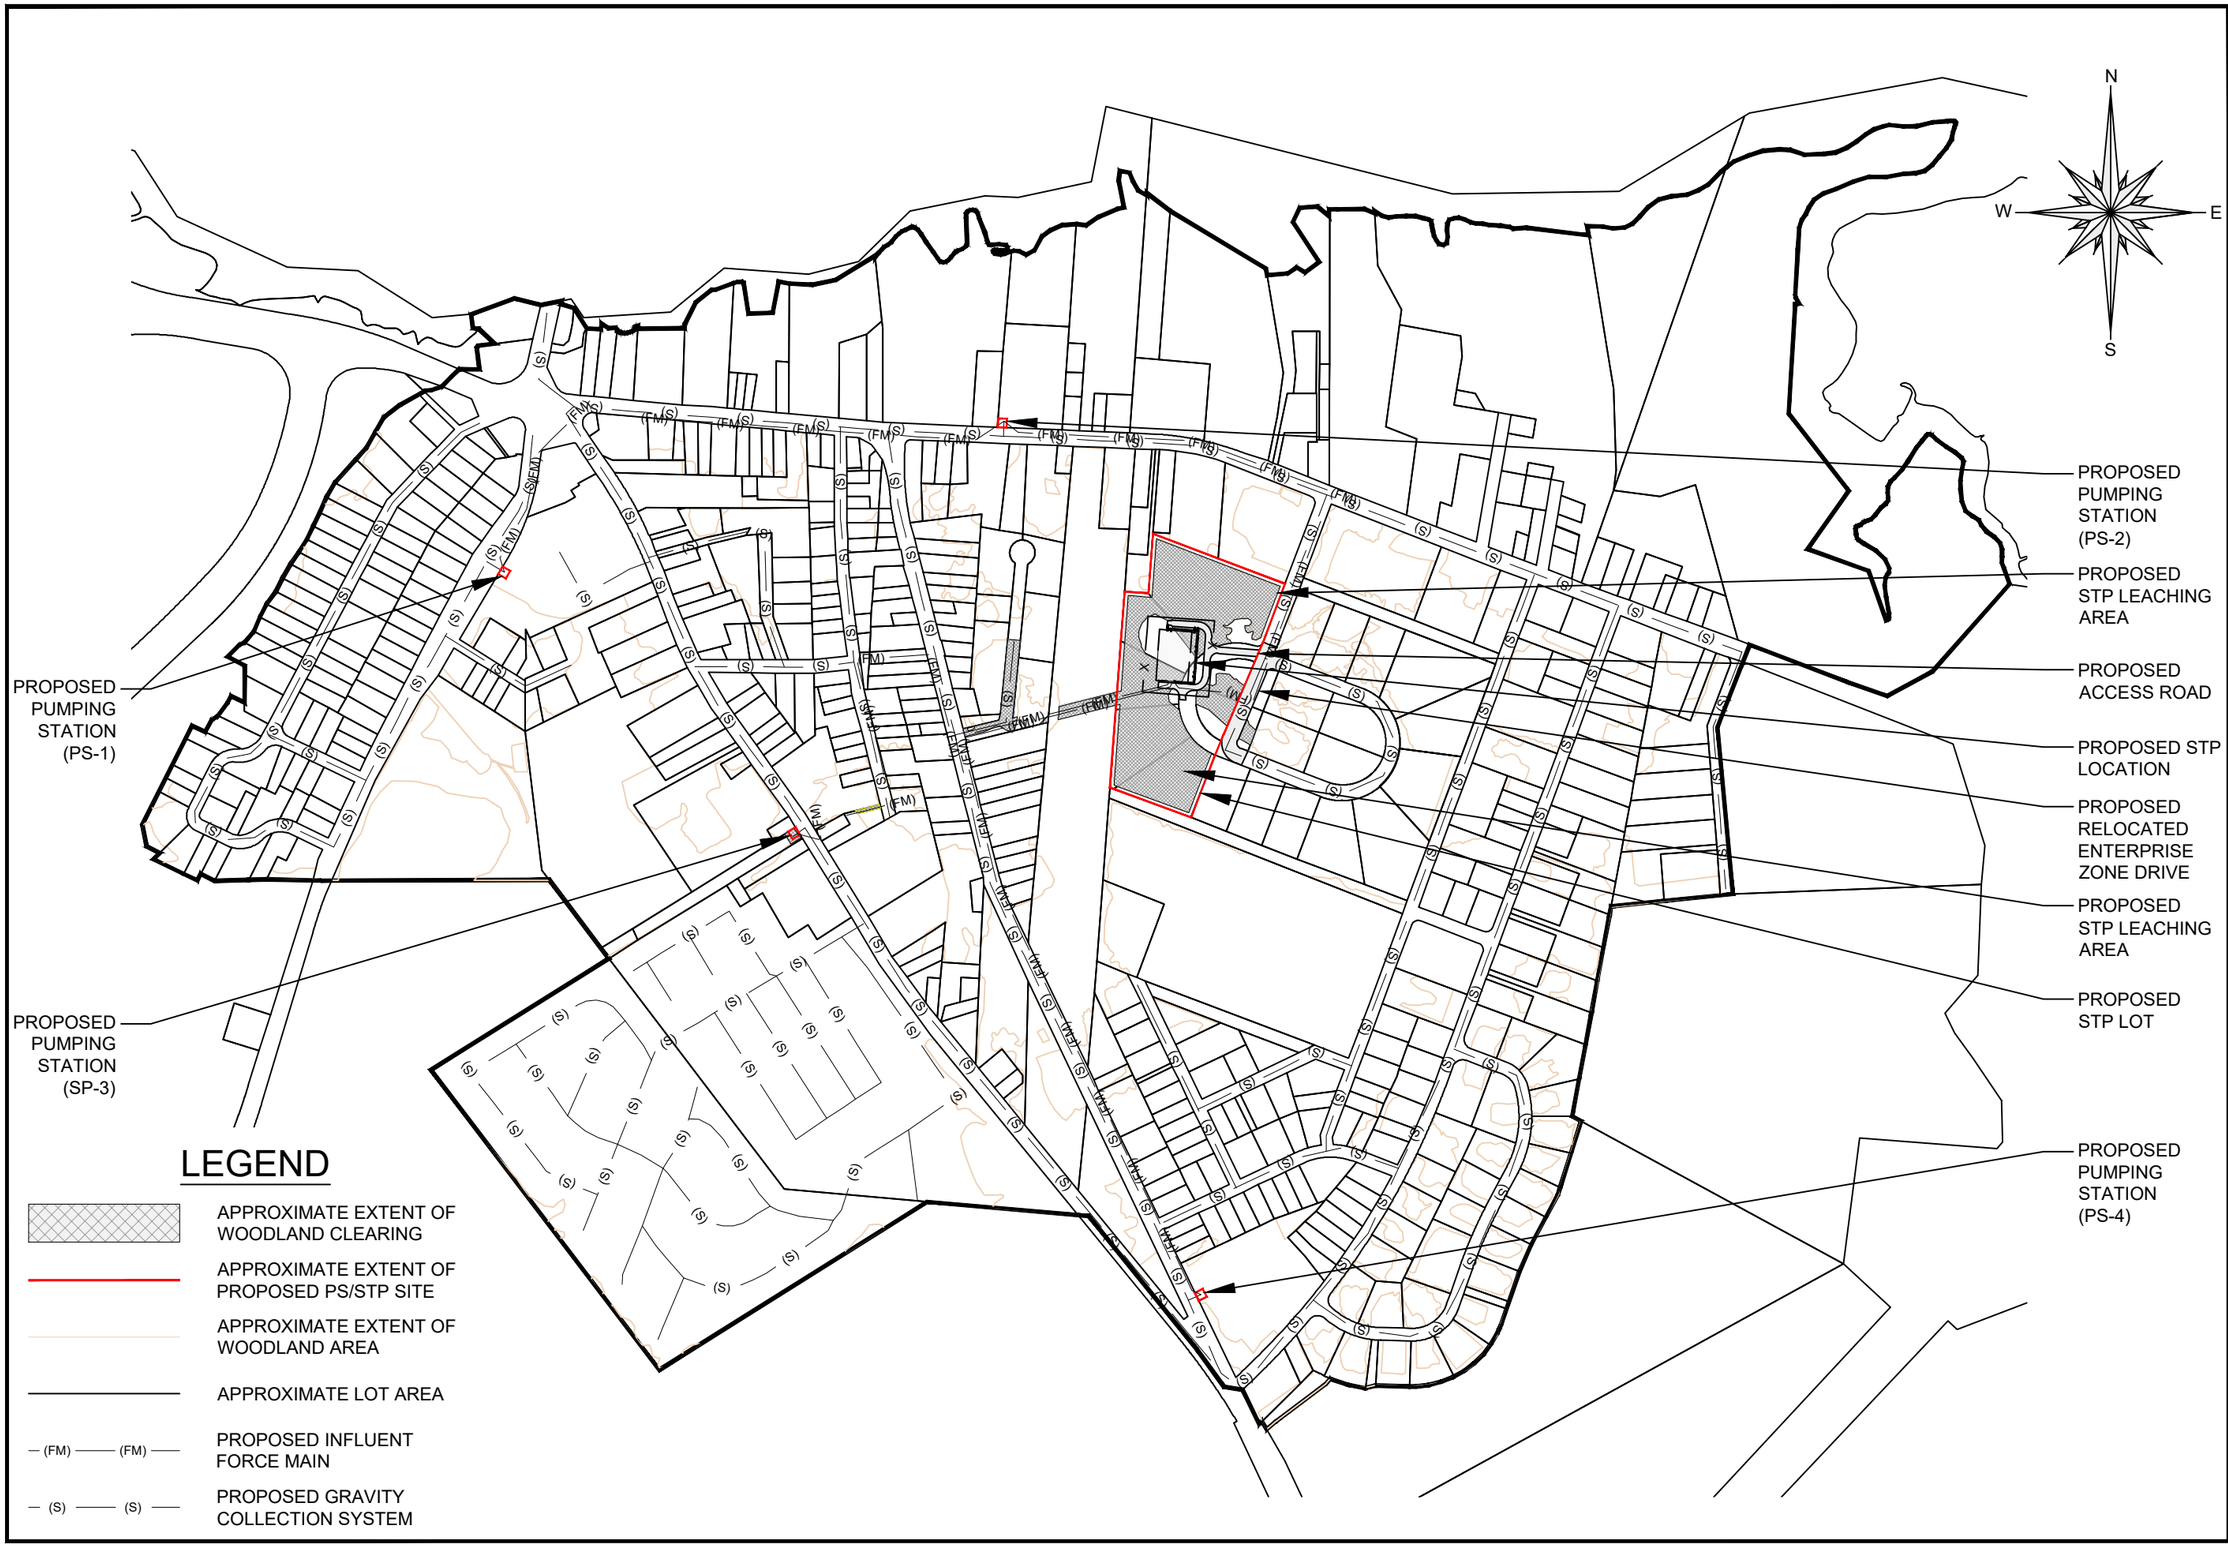

NELSON+POPE
engineers • architects • surveyors
70 Maxess Road, Melville, NY 11747 • p 631.427.5665 • enelsonpope.com

THESE PLANS ARE AN INSTRUMENT OF SERVICE AND ARE THE PROPERTY OF NELSON+POPE AND MAY NOT BE USED FOR ANY PURPOSE OTHER THAN THE DOCUMENTS AND A VIOLATION OF SECTION 7209 OF THE NEW YORK STATE EDUCATION LAW. INFRINGEMENTS WILL BE PROSECUTED.

NO.	DATE	REVISIONS	BY
-	-	-	-

P.E. SEAL AND SIGNATURE

OVERALL SITE PLAN WITH EXTENT OF CLEARING

FOR

RIVERSIDE STP

SITUATED AT

RIVERSIDE

TOWN OF SOUTHAMPTON, SUFFOLK COUNTY, NEW YORK

S.C.T.M. NO.: DIST. 0900, SECT. 141, BLOCK. 1, LOTS 9.14, 9.17, 9.25, 9.29, 9.30, 9.31 & 9.32

PROJECT NO.:	15128
DRAWN BY:	KCK
CHECKED BY:	TFL
DATE:	4/3/17
SCALE:	1:600
FILE NO.:	-
CADD:	15128SP
SHEET NO.:	1 OF 1

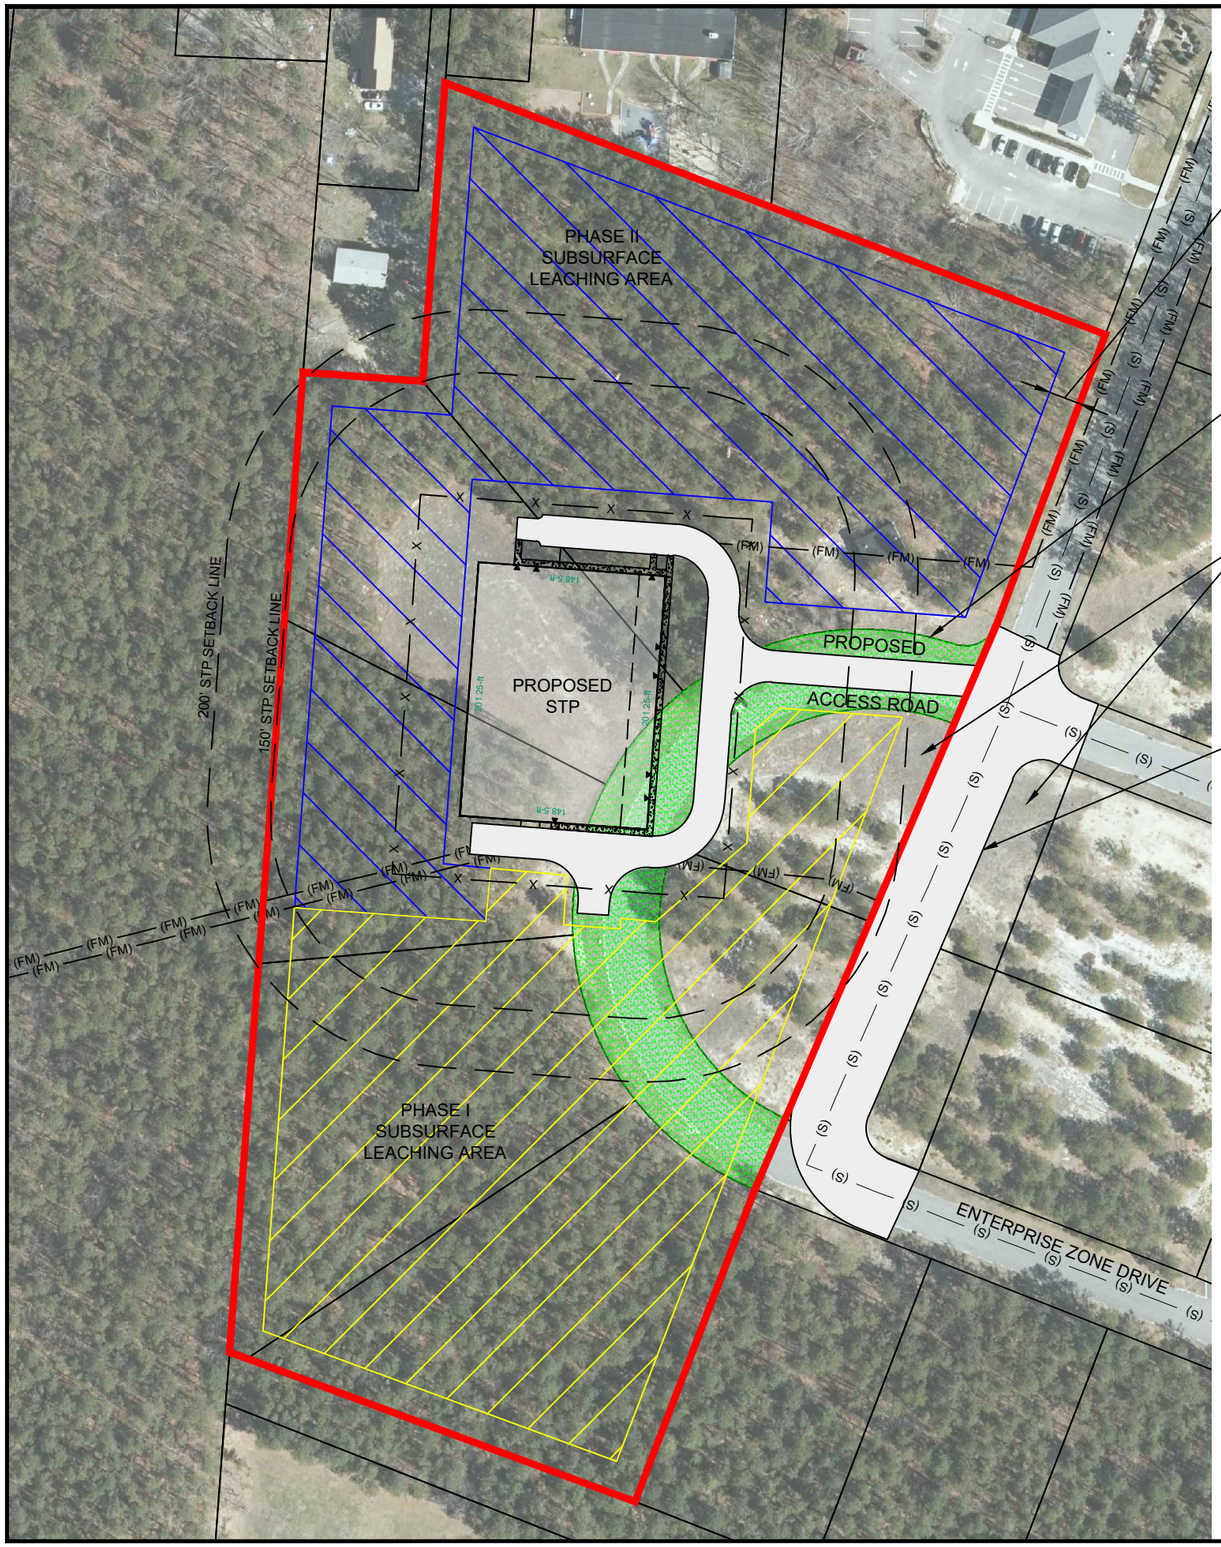

MAINTAIN MINIMUM 25' BUFFER TO PROPOSED STP PROPERTY LINE

EXISTING PORTION OF ENTERPRISE ZONE DRIVE TO BE REMOVED

EXISTING TOWN LOTS TO BE CONSOLIDATED

PROPOSED RELOCATION OF ENTERPRISE ZONE DRIVE

N

W E

S

APPROXIMATE DIRECTION OF GROUNDWATER FLOW

DATA:

OVERALL LOT SIZE: 476,535 SF (10.94 ACRE)

103,680 SF (2.38 ACRES) PHASE I LEACHING AREA
103,680 SF (2.38 ACRES) PHASE II LEACHING AREA

LEGEND

- PROPOSED DRIVEWAY AND RELOCATED ROADWAY
- (FM) — PROPOSED INFLUENT FORCE MAIN
- (S) — PROPOSED GRAVITY COLLECTION SYSTEM
- PROPOSED STP BUILDING
- (FM) — PROPOSED ALTERNATIVE EFFLUENT FORCE MAIN
- X — PROPOSED STP AREA FENCING
- EXISTING ENTERPRISE ZONE DR. AREA TO BE ABANDONED
- PROPOSED STP LOT BOUNDARY
- PROPOSED PHASE I AREA RESERVED FOR LEACHING POOLS
- PROPOSED PHASE II AREA RESERVED FOR LEACHING POOLS
- PROPOSED STP SETBACK LINE

NELSON+POPE
engineers • architects • surveyors
70 Maxess Road, Melville, NY 11747 • p 631.427.5665 • enelsonpope.com

THESE PLANS ARE AN INSTRUMENT OF SERVICE AND ARE THE PROPERTY OF NELSON & POPE. ANY UNAUTHORIZED USE, REPRODUCTION OR TRANSFER OF THESE DOCUMENTS ARE A VIOLATION OF SECTION 7209 OF THE NEW YORK STATE EDUCATION LAW. INFRINGEMENTS WILL BE PROSECUTED.

NO.	DATE	REVISIONS	BY
-	-	-	-

P.E. SEAL AND SIGNATURE

STP CONCEPT PLAN
FOR
RIVERSIDE STP
SITUATED AT
RIVERSIDE
TOWN OF SOUTHAMPTON, SUFFOLK COUNTY, NEW YORK

S.C.T.M. NO.: DIST. 0900, SECT. 141, BLOCK. 1, LOTS 9.14, 9.17, 9.25, 9.29, 9.30, 9.31 & 9.32

PROJECT NO.:	15128
DRAWN BY:	KCK
CHECKED BY:	TFL
DATE:	4/3/17
SCALE:	1" = 120'
FILE NO.:	-
CADD:	15128SP

SHEET NO.:

1 OF 1

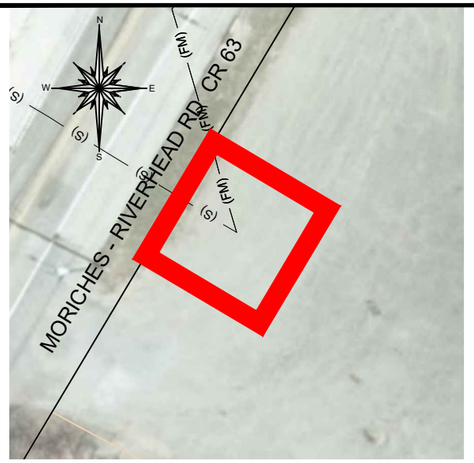

PS-1 AREA CLEARING PLAN
SCALE 1:40

PS-1
LOT AREA: 5.81± ACRE
PS-1 CLEARING AREA: 0.00 ACRE

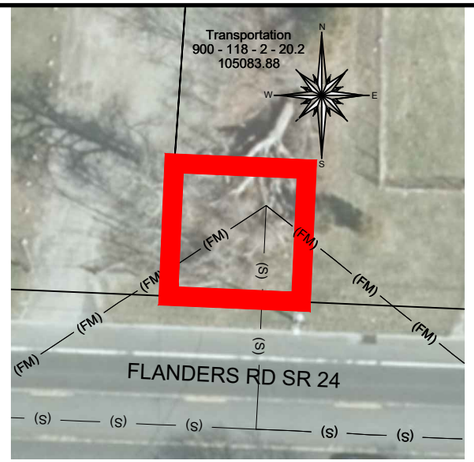

PS-2 AREA CLEARING PLAN
SCALE 1:40

PS-2
LOT AREA: 2.41± ACRE
PS-2 CLEARING AREA: 0.00 ACRE

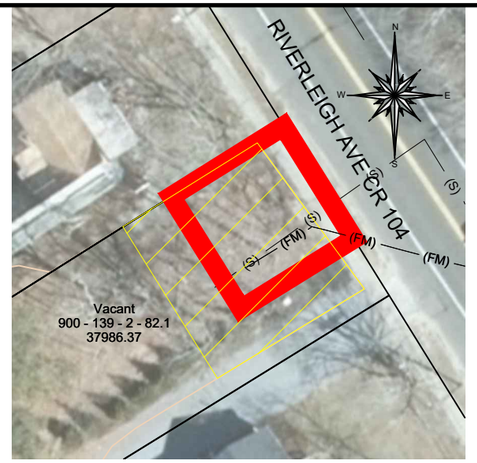

PS-3 AREA CLEARING PLAN
SCALE 1:40

PS-3
LOT AREA: 0.87± ACRE
PS-3 CLEARING AREA: 0.05± ACRE

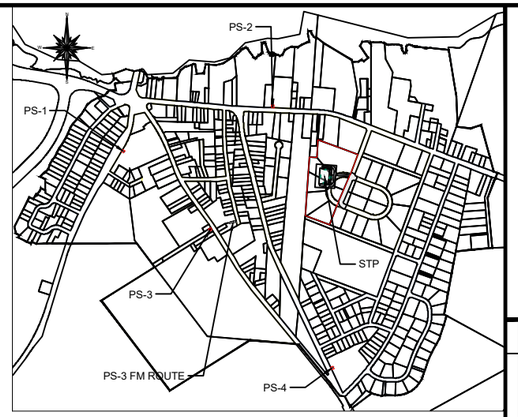

KEY MAP
SCALE 1:2,000

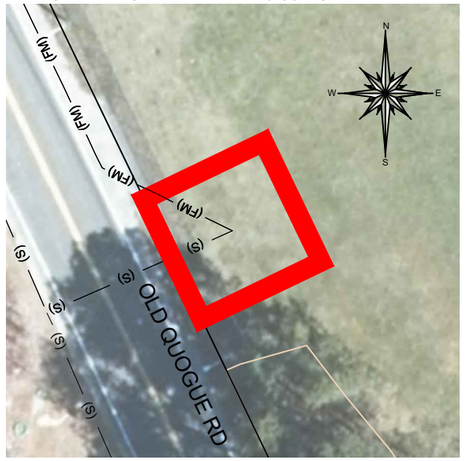

PS-4 AREA CLEARING PLAN
SCALE 1:40

PS-4
LOT AREA: 4.53± ACRE
PS-4 CLEARING AREA: 0.00 ACRE

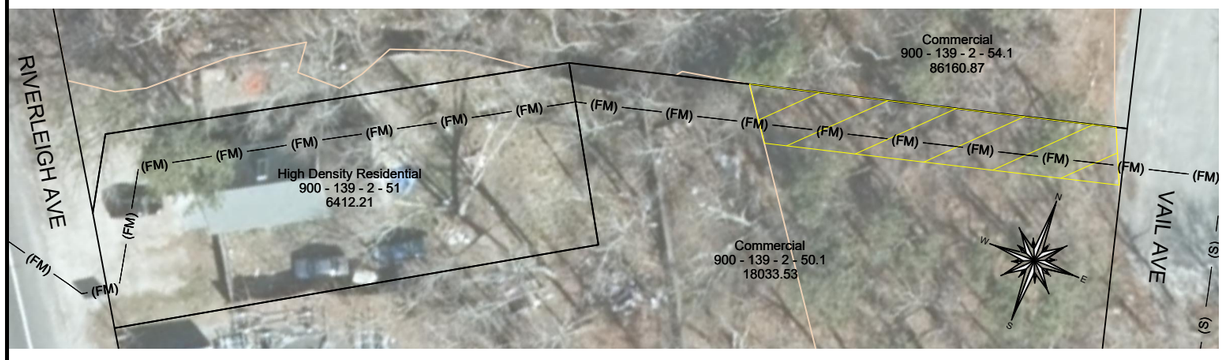

FM FROM PS-3 AREA CLEARING PLAN
SCALE 1:40

PS-3 FM ROUTE
LOT #1 AREA: 0.15± ACRE
FM CLEARING AREA: 0.00 ACRE
LOT #2 AREA: 0.41± ACRE
FM CLEARING AREA: 0.04± ACRE

TOTAL LOT AREA: 0.56± ACRE
TOTAL FM CLEARING: 0.04± ACRE

LEGEND

- PROPOSED DRIVEWAY AND RELOCATED ROADWAY
- (FM) PROPOSED INFLUENT FORCE MAIN
- (S) PROPOSED GRAVITY COLLECTION SYSTEM
- APPROX. EXTENT OF PROPOSED PS SITE
- PROPOSED AREA FOR WOODLAND CLEARING
- APPROXIMATE EXTENT OF WOODLAND AREA
- APPROXIMATE LOT AREA

NELSON+POPE
engineers • architects • surveyors
70 Maxess Road, Melville, NY 11747 • p 631.427.5665 • nelsonpope.com

THESE PLANS ARE AN INSTRUMENT OF SERVICE AND ARE THE PROPERTY OF NELSON+POPE AND MAY NOT BE USED FOR ANY PURPOSE OTHER THAN THE DOCUMENTS AND A VIOLATION OF SECTION 7209 OF THE NEW YORK STATE EDUCATION LAW. INFRINGEMENTS WILL BE PROSECUTED.

NO.	DATE	REVISIONS	BY
-	-	-	-

P.E. SEAL AND SIGNATURE

PARTIAL SITE PLANS WITH EXTENT OF CLEARING I
ALTERNATIVE 1
FOR
RIVERSIDE STP
SITUATED AT
RIVERSIDE
TOWN OF SOUTHAMPTON, SUFFOLK COUNTY, NEW YORK

S.C.T.M. NO.: DIST. 0900, SECT. 141, BLOCK: 1, LOTS 9.14, 9.17, 9.25, 9.29, 9.30, 9.31 & 9.32

PROJECT NO.:	15128
DRAWN BY:	KCK
CHECKED BY:	TFL
DATE:	4/3/17
SCALE:	AS NOTED
FILE NO.:	-
CADD:	15128SP

SHEET NO.:

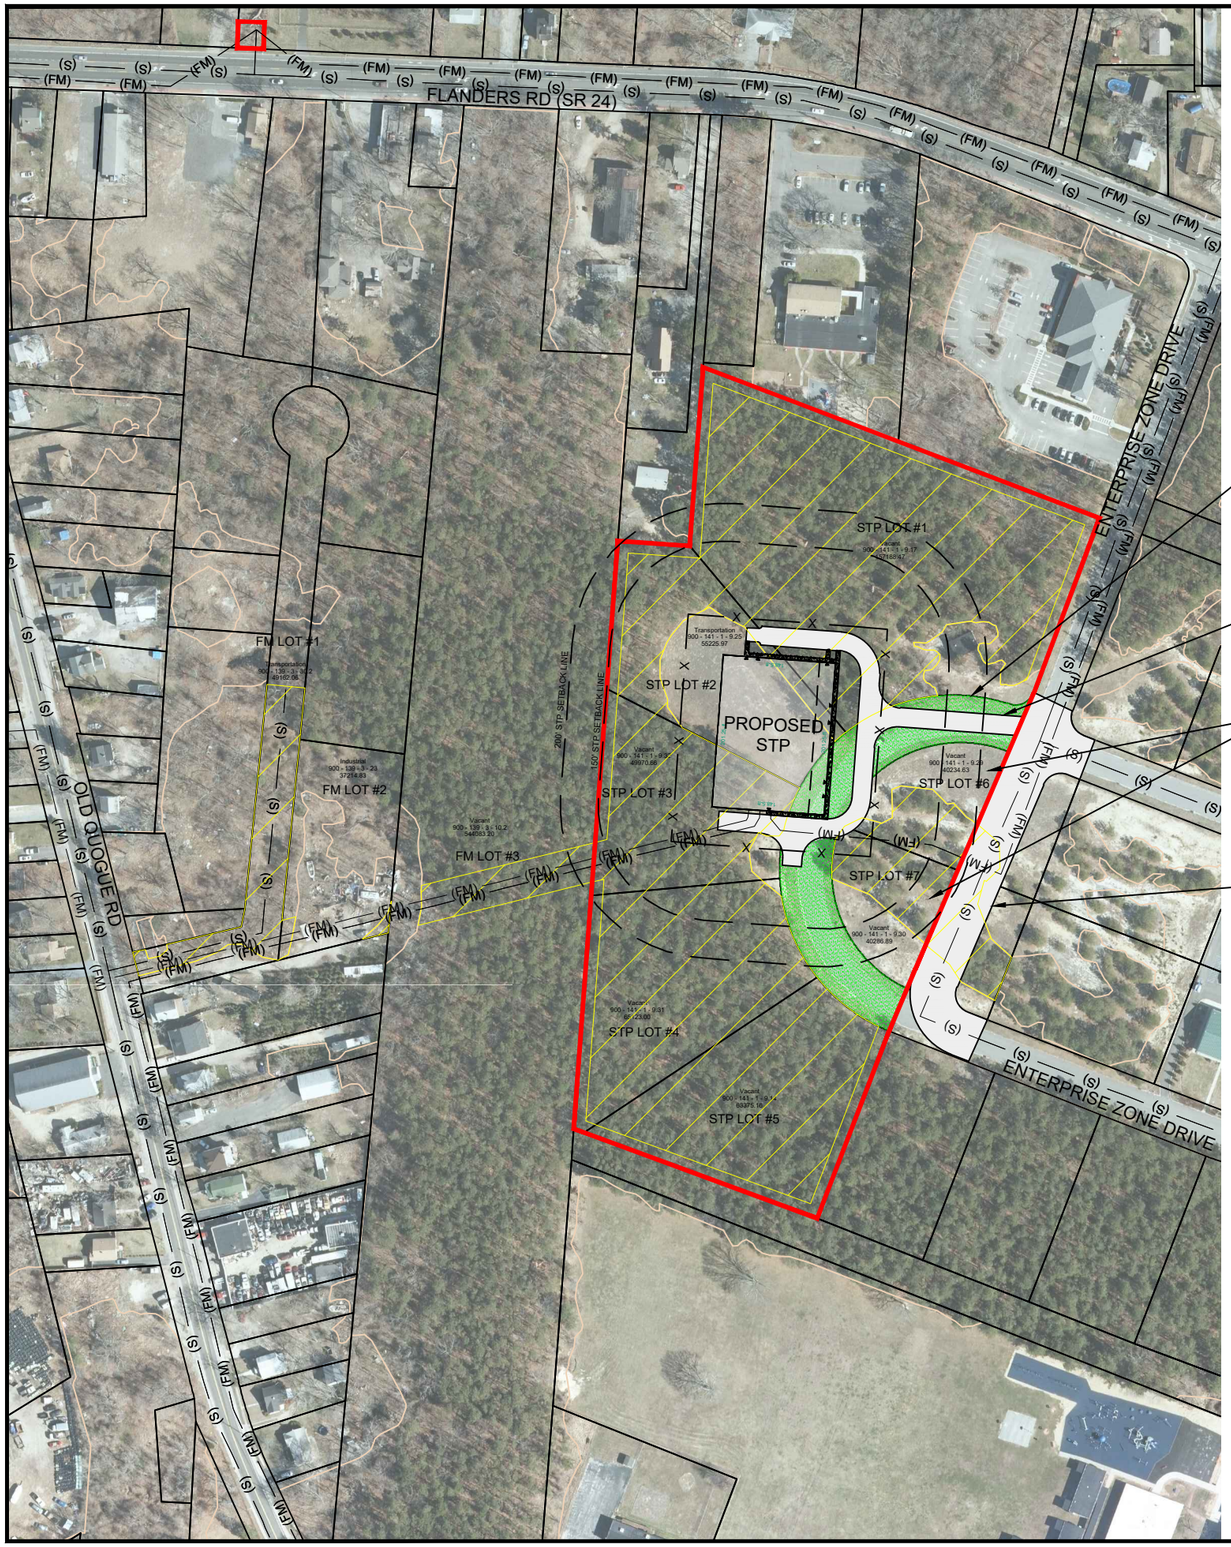

N

W E

S

EXISTING PORTION OF ENTERPRISE ZONE DRIVE TO BE REMOVED

PROPOSED ACCESS ROAD

EXISTING TOWN LOTS TO BE CONSOLIDATED

PROPOSED RELOCATION OF ENTERPRISE ZONE DRIVE

FM AREA

INFLUENT FM LOT #1 AREA:	1.13± ACRE
FM CLEARING AREA #1:	0.50± ACRE
INFLUENT FM LOT #2 AREA:	0.85± ACRE
FM CLEARING AREA #2:	0.03± ACRE
INFLUENT FM LOT #3 AREA:	12.49± ACRE
FM CLEARING AREA #3:	0.27± ACRE

STP AREA

STP LOT #1 AREA:	3.61± ACRE
STP CLEARING AREA #1:	3.06± ACRE
STP LOT #2 AREA:	1.27± ACRE
STP CLEARING AREA #2:	0.48± ACRE
STP LOT #3 AREA:	1.15± ACRE
STP CLEARING AREA #3:	1.02± ACRE
STP LOT #4 AREA:	1.50± ACRE
STP CLEARING AREA #4:	1.38± ACRE
STP LOT #5 AREA:	1.45± ACRE
STP CLEARING AREA #5:	1.26± ACRE
STP LOT #6 AREA:	0.92± ACRE
STP CLEARING AREA #6:	0.28± ACRE
STP LOT #7 AREA:	0.92± ACRE
STP CLEARING AREA #7:	0.52± ACRE
TOTAL LOT AREA:	25.29± ACRE
TOTAL FM & STP AREA CLEARING:	8.80± ACRE

TOTAL APPROXIMATE CLEARING AREAS:

PS-1 SITE:	0.00 ACRE
PS-2 SITE:	0.00 ACRE
PS-3 SITE:	0.05± ACRE
PS-3 FM ROUTE:	0.04± ACRE
PS-4 SITE:	0.00 ACRE
FM & STP AREA:	8.80± ACRE
TOTAL	8.89± ACRE

LEGEND

- PROPOSED DRIVEWAY AND RELOCATED ROADWAY
- (FM) — PROPOSED INFLUENT FORCE MAIN
- (S) — PROPOSED GRAVITY COLLECTION SYSTEM
- PROPOSED STP BUILDING
- X — PROPOSED STP AREA FENCING
- EXISTING ENTERPRISE ZONE DR. AREA TO BE ABANDONED
- PROPOSED PS/STP LOT BOUNDARY
- PROPOSED AREA FOR WOODLAND CLEARING
- PROPOSED STP SETBACK LINE
- APPROXIMATE EXTENT OF WOODLAND AREA
- APPROXIMATE LOT AREA

NELSON+POPE
engineers • architects • surveyors
70 Maxess Road, Melville, NY 11747 • p 631.427.5665 • enelsonpope.com

THESE PLANS ARE AN INSTRUMENT OF SERVICE AND ARE THE PROPERTY OF NELSON & POPE. ANY REPRODUCTION, ALTERATION OR USE OF THESE DOCUMENTS WITHOUT THE EXPRESS WRITTEN CONSENT OF NELSON & POPE IS A VIOLATION OF SECTION 7209 OF THE NEW YORK STATE EDUCATION LAW. INFRINGEMENTS WILL BE PROSECUTED.

NO.	DATE	BY:
-	-	-

REVISIONS

P.E. SEAL AND SIGNATURE

PARTIAL SITE PLANS WITH EXTENT OF CLEARING II
ALTERNATIVE 1
FOR
RIVERSIDE STP
SITUATED AT
RIVERSIDE
TOWN OF SOUTHAMPTON, SUFFOLK COUNTY, NEW YORK

S.C.T.M. NO.: DIST. 0900, SECT. 141, BLOCK. 1, LOTS 9.14, 9.17, 9.25, 9.29, 9.30, 9.31 & 9.32

PROJECT NO.:	15128
DRAWN BY:	KCK
CHECKED BY:	TFL
DATE:	4/3/17
SCALE:	1" = 200'
FILE NO.:	-
CADD:	15128SP

SHEET NO.:

2 OF 2

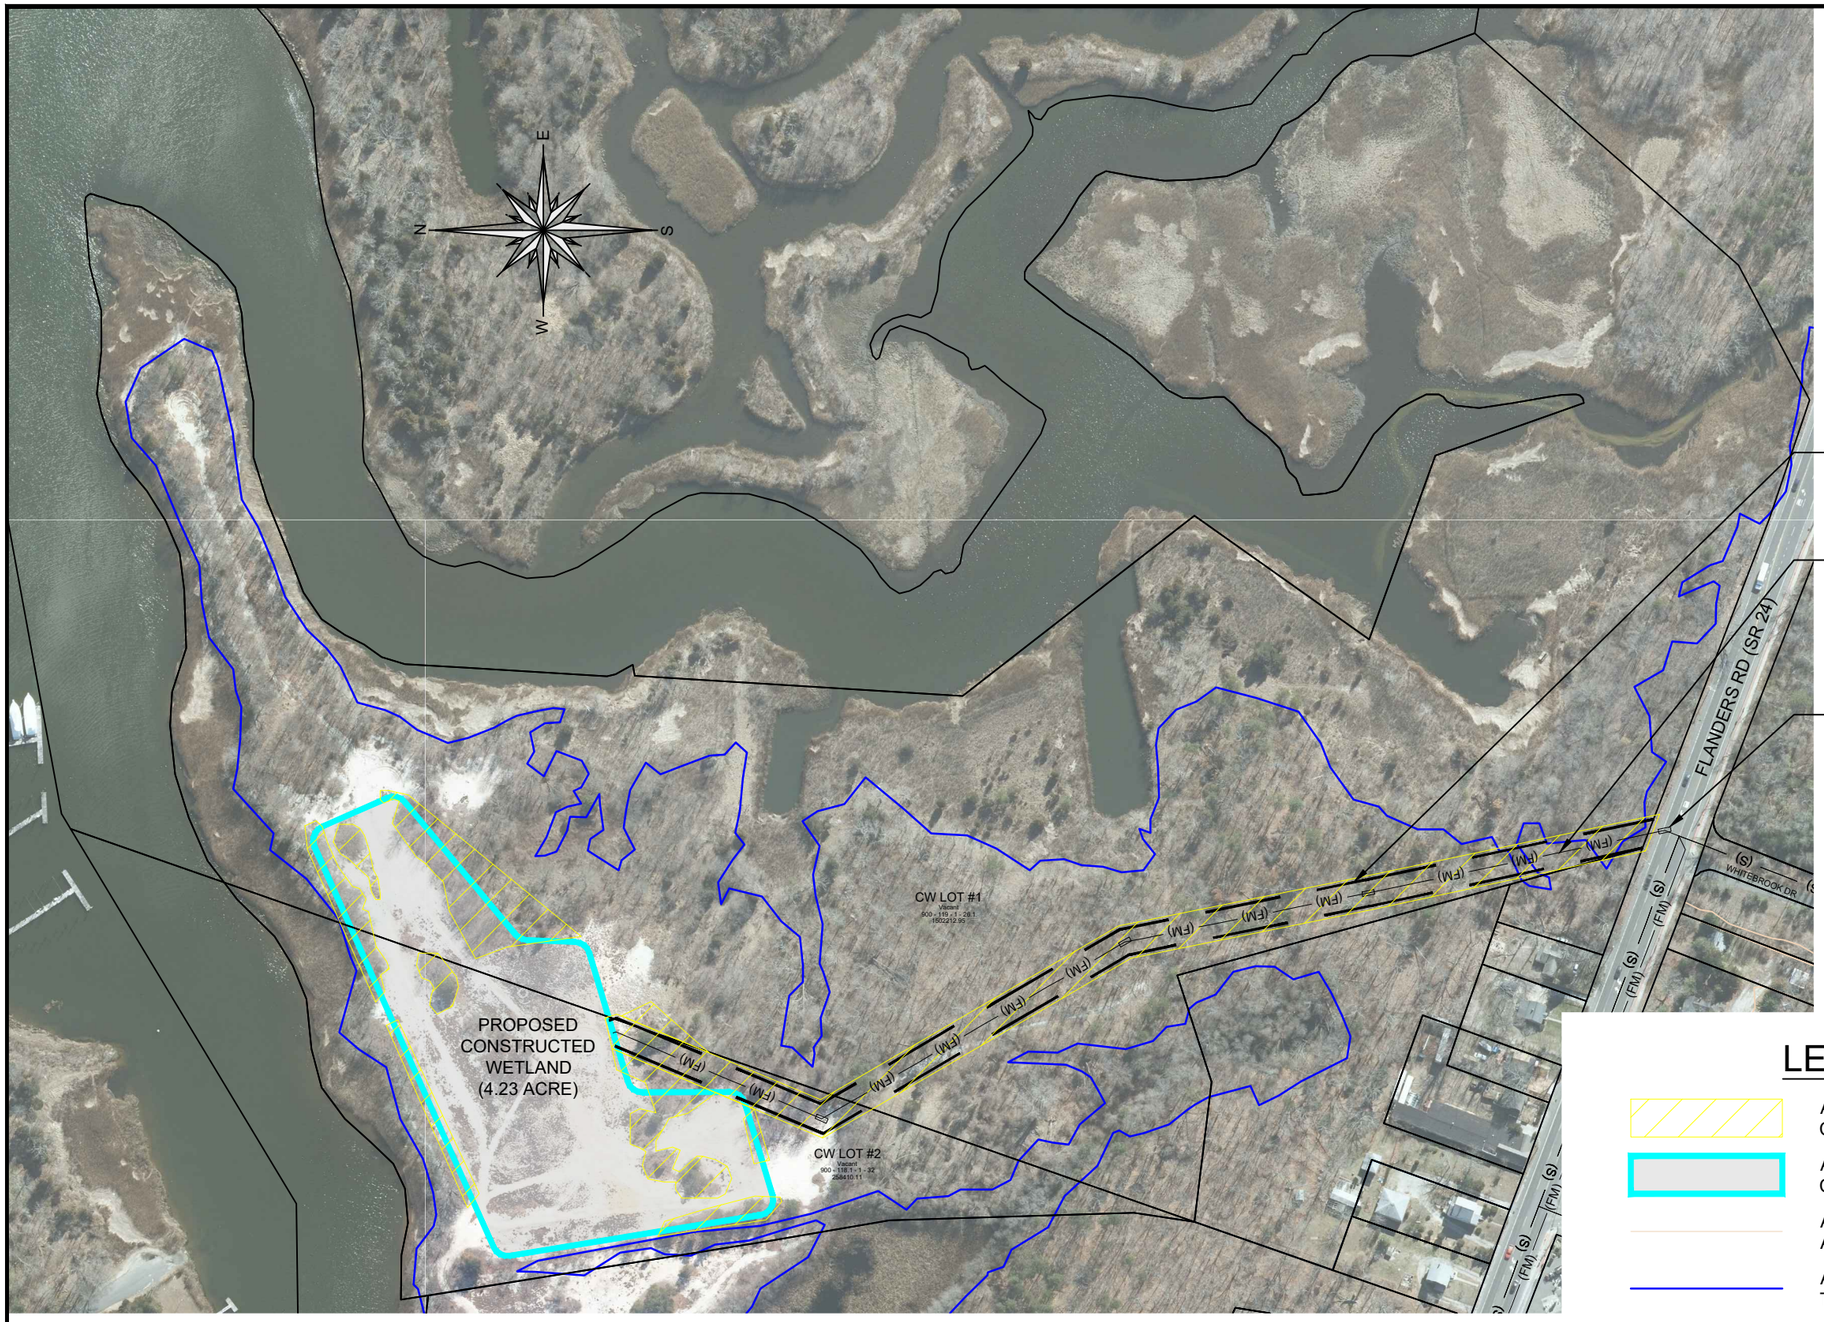

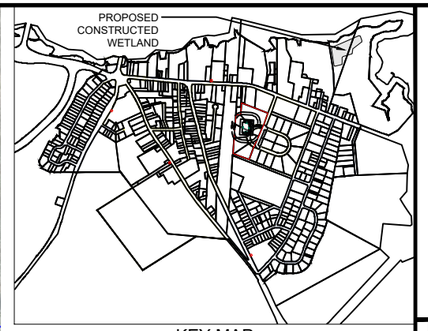

KEY MAP
SCALE: 1:3000

LEGEND

- APPROXIMATE EXTENT OF WOODLAND CLEARING
- APPROXIMATE EXTENT OF PROPOSED CONSTRUCTED WETLAND SITE
- APPROXIMATE EXTENT OF WOODLAND AREA
- APPROXIMATE WETLAND BOUNDARY PER TOWN OF SOUTHAMPTON DELINEATION
- APPROXIMATE LOT AREA
- (FM) (FM) PROPOSED STP EFFLUENT FORCE MAIN
- PROPOSED INSERTION / RECEIVING PIT
- PROPOSED CW ACCESS ROAD

APPROXIMATE CW VEGETATION CLEARING AREAS

TOTAL LOT AREA:	40.42± ACRE
TOTAL FM AREA CLEARING:	1.18± ACRE
TOTAL CW AREA CLEARING:	1.29± ACRE

NELSON+POPE
engineers • architects • surveyors
70 Maxess Road, Melville, NY 11747 • p 631.427.5665 • nelsonpope.com

THESE PLANS ARE AN INSTRUMENT OF SERVICE AND ARE THE PROPERTY OF NELSON+POPE. ALL REPRODUCTIONS, PUBLICATIONS OR USE OF THESE DOCUMENTS ARE A VIOLATION OF SECTION 7209 OF THE NEW YORK STATE EDUCATION LAW. INFRINGEMENTS WILL BE PROSECUTED.

NO.	DATE	BY:
-	-	-

REVISIONS

P.E. SEAL AND SIGNATURE

STP CONCEPT PLAN
ALTERNATIVE 2
CONSTRUCTED WETLAND
FOR
RIVERSIDE STP
SITUATED AT
RIVERSIDE
TOWN OF SOUTHAMPTON, SUFFOLK COUNTY, NEW YORK

S.C.T.M. NO.: DIST. 0900, SECT. 141, BLOCK. 1, LOTS 9.14, 9.17, 9.25, 9.29, 9.30, 9.31 & 9.32

PROJECT NO.:	15128
DRAWN BY:	KCK
CHECKED BY:	TFL
DATE:	4/3/17
SCALE:	1" = 200'
FILE NO.:	-
CADD:	15128SP
SHEET NO.:	1 OF 1

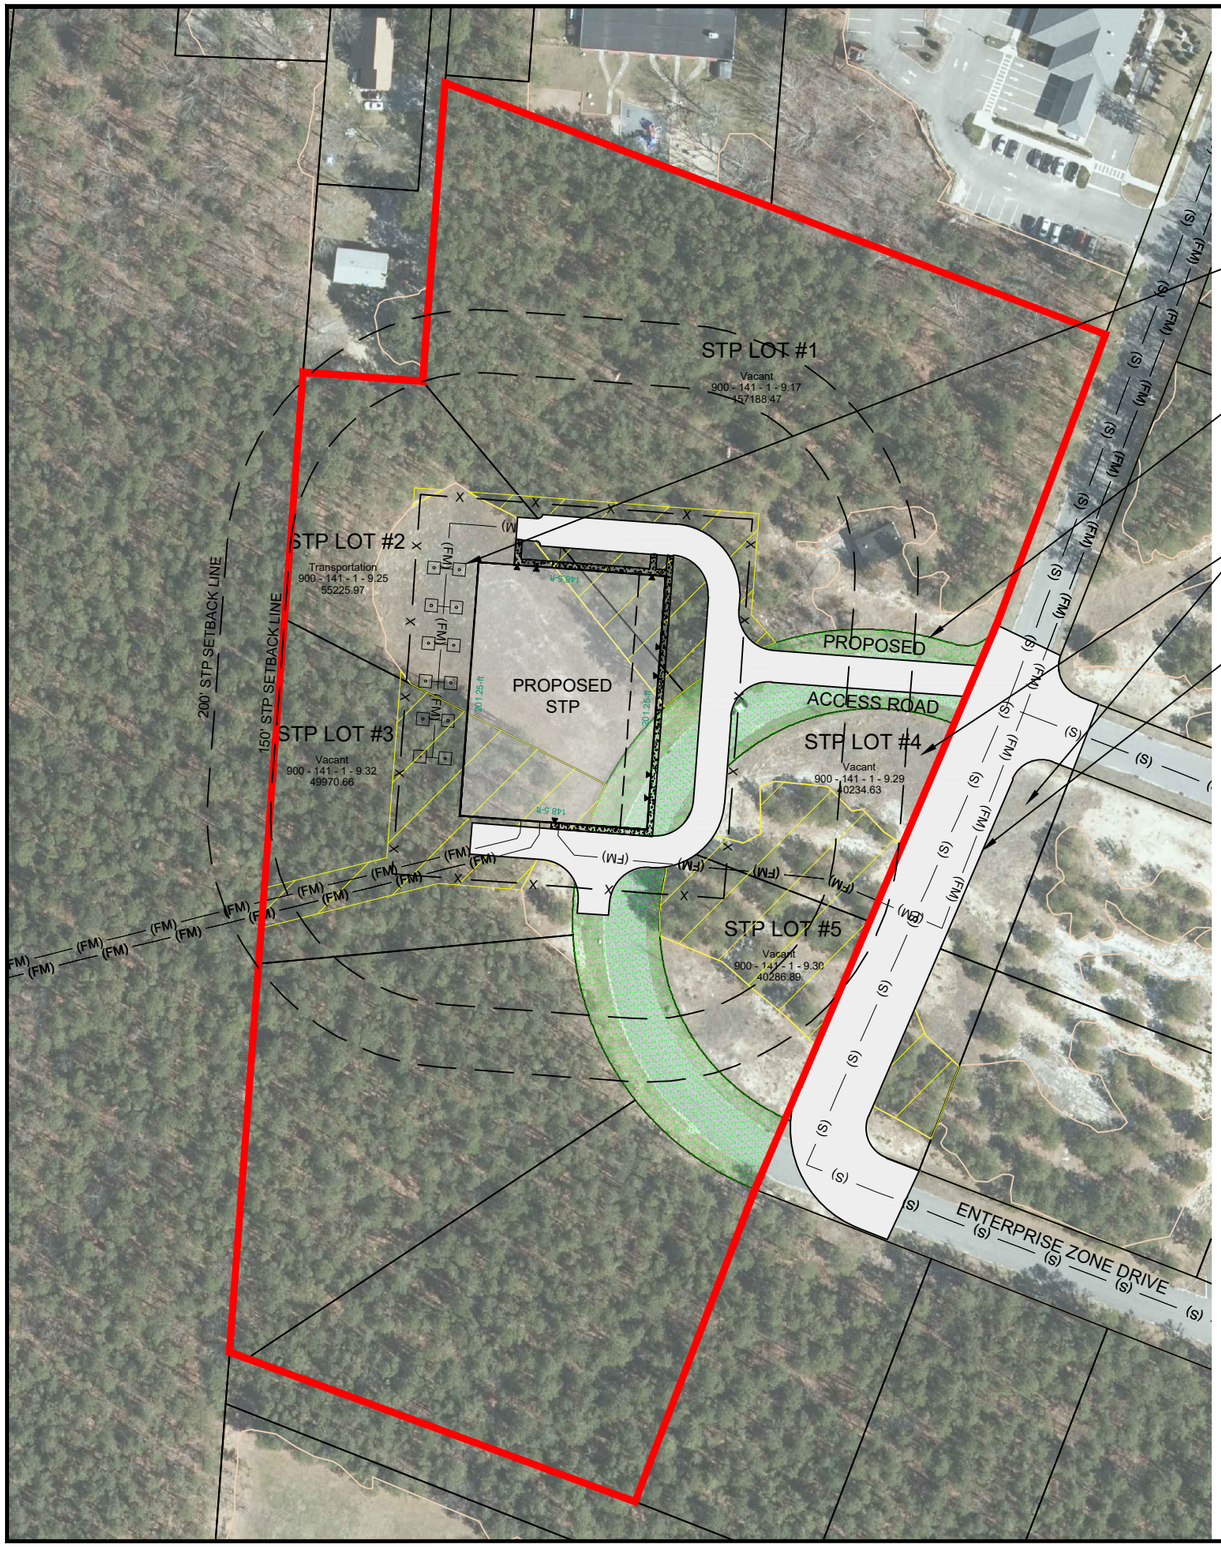

PROPOSED EFFLUENT INJECTION WELL (TYP 12)

EXISTING PORTION OF ENTERPRISE ZONE DRIVE TO BE REMOVED

EXISTING TOWN LOTS TO BE CONSOLIDATED

PROPOSED RELOCATION OF ENTERPRISE ZONE DRIVE

N
W E
S

APPROXIMATE DIRECTION OF GROUNDWATER FLOW

STP AREA

STP LOT #1 AREA:	3.61± ACRE
STP CLEARING AREA #1:	0.39± ACRE
STP LOT #2 AREA:	1.27± ACRE
STP CLEARING AREA #2:	0.08± ACRE
STP LOT #3 AREA:	1.15± ACRE
STP CLEARING AREA #3:	0.51± ACRE
STP LOT #4 AREA:	0.92± ACRE
STP CLEARING AREA #4:	0.28± ACRE
STP LOT #5 AREA:	0.92± ACRE
STP CLEARING AREA #5:	0.52± ACRE
TOTAL LOT AREA:	7.87± ACRE
TOTAL STP AREA CLEARING:	1.78± ACRE

LEGEND

- PROPOSED DRIVEWAY AND RELOCATED ROADWAY
- (FM) PROPOSED INFLUENT FORCE MAIN
- (S) PROPOSED GRAVITY COLLECTION SYSTEM
- PROPOSED STP BUILDING
- X PROPOSED STP AREA FENCING
- EXISTING ENTERPRISE ZONE DR. AREA TO BE ABANDONED
- PROPOSED STP LOT BOUNDARY
- PROPOSED AREA FOR WOODLAND CLEARING
- PROPOSED STP SETBACK LINE
- APPROXIMATE EXTENT OF WOODLAND AREA
- APPROXIMATE LOT AREA

NELSON+POPE
engineers • architects • surveyors
70 Maxess Road, Melville, NY 11747 • p 631.427.5665 • www.nelsonpope.com

THESE PLANS ARE AN INSTRUMENT OF SERVICE AND ARE THE PROPERTY OF NELSON, POPE & VOORHIS, LLC AND MAY NOT BE REPRODUCED. ACCEPTANCE OF THESE DOCUMENTS AREA A VIOLATION OF SECTION 7209 OF THE NEW YORK STATE EDUCATION LAW. INFRINGEMENTS WILL BE PROSECUTED.

NO.	DATE:	REVISIONS:	BY:
-	-	-	-

P.E. SEAL AND SIGNATURE

STP CONCEPT PLAN
ALTERNATIVE 3
INJECTION WELLS
FOR
RIVERSIDE STP
SITUATED AT
RIVERSIDE
TOWN OF SOUTHAMPTON, SUFFOLK COUNTY, NEW YORK

S.C.T.M. NO.: DIST. 0900, SECT. 141, BLOCK. 1, LOTS 9.14, 9.17, 9.25, 9.29, 9.30, 9.31 & 9.32

PROJECT NO.:	15128
DRAWN BY:	KCK
CHECKED BY:	TFL
DATE:	4/3/17
SCALE:	1" = 120'
FILE NO.:	-
CADD:	15128SP
SHEET NO.:	1 OF 1