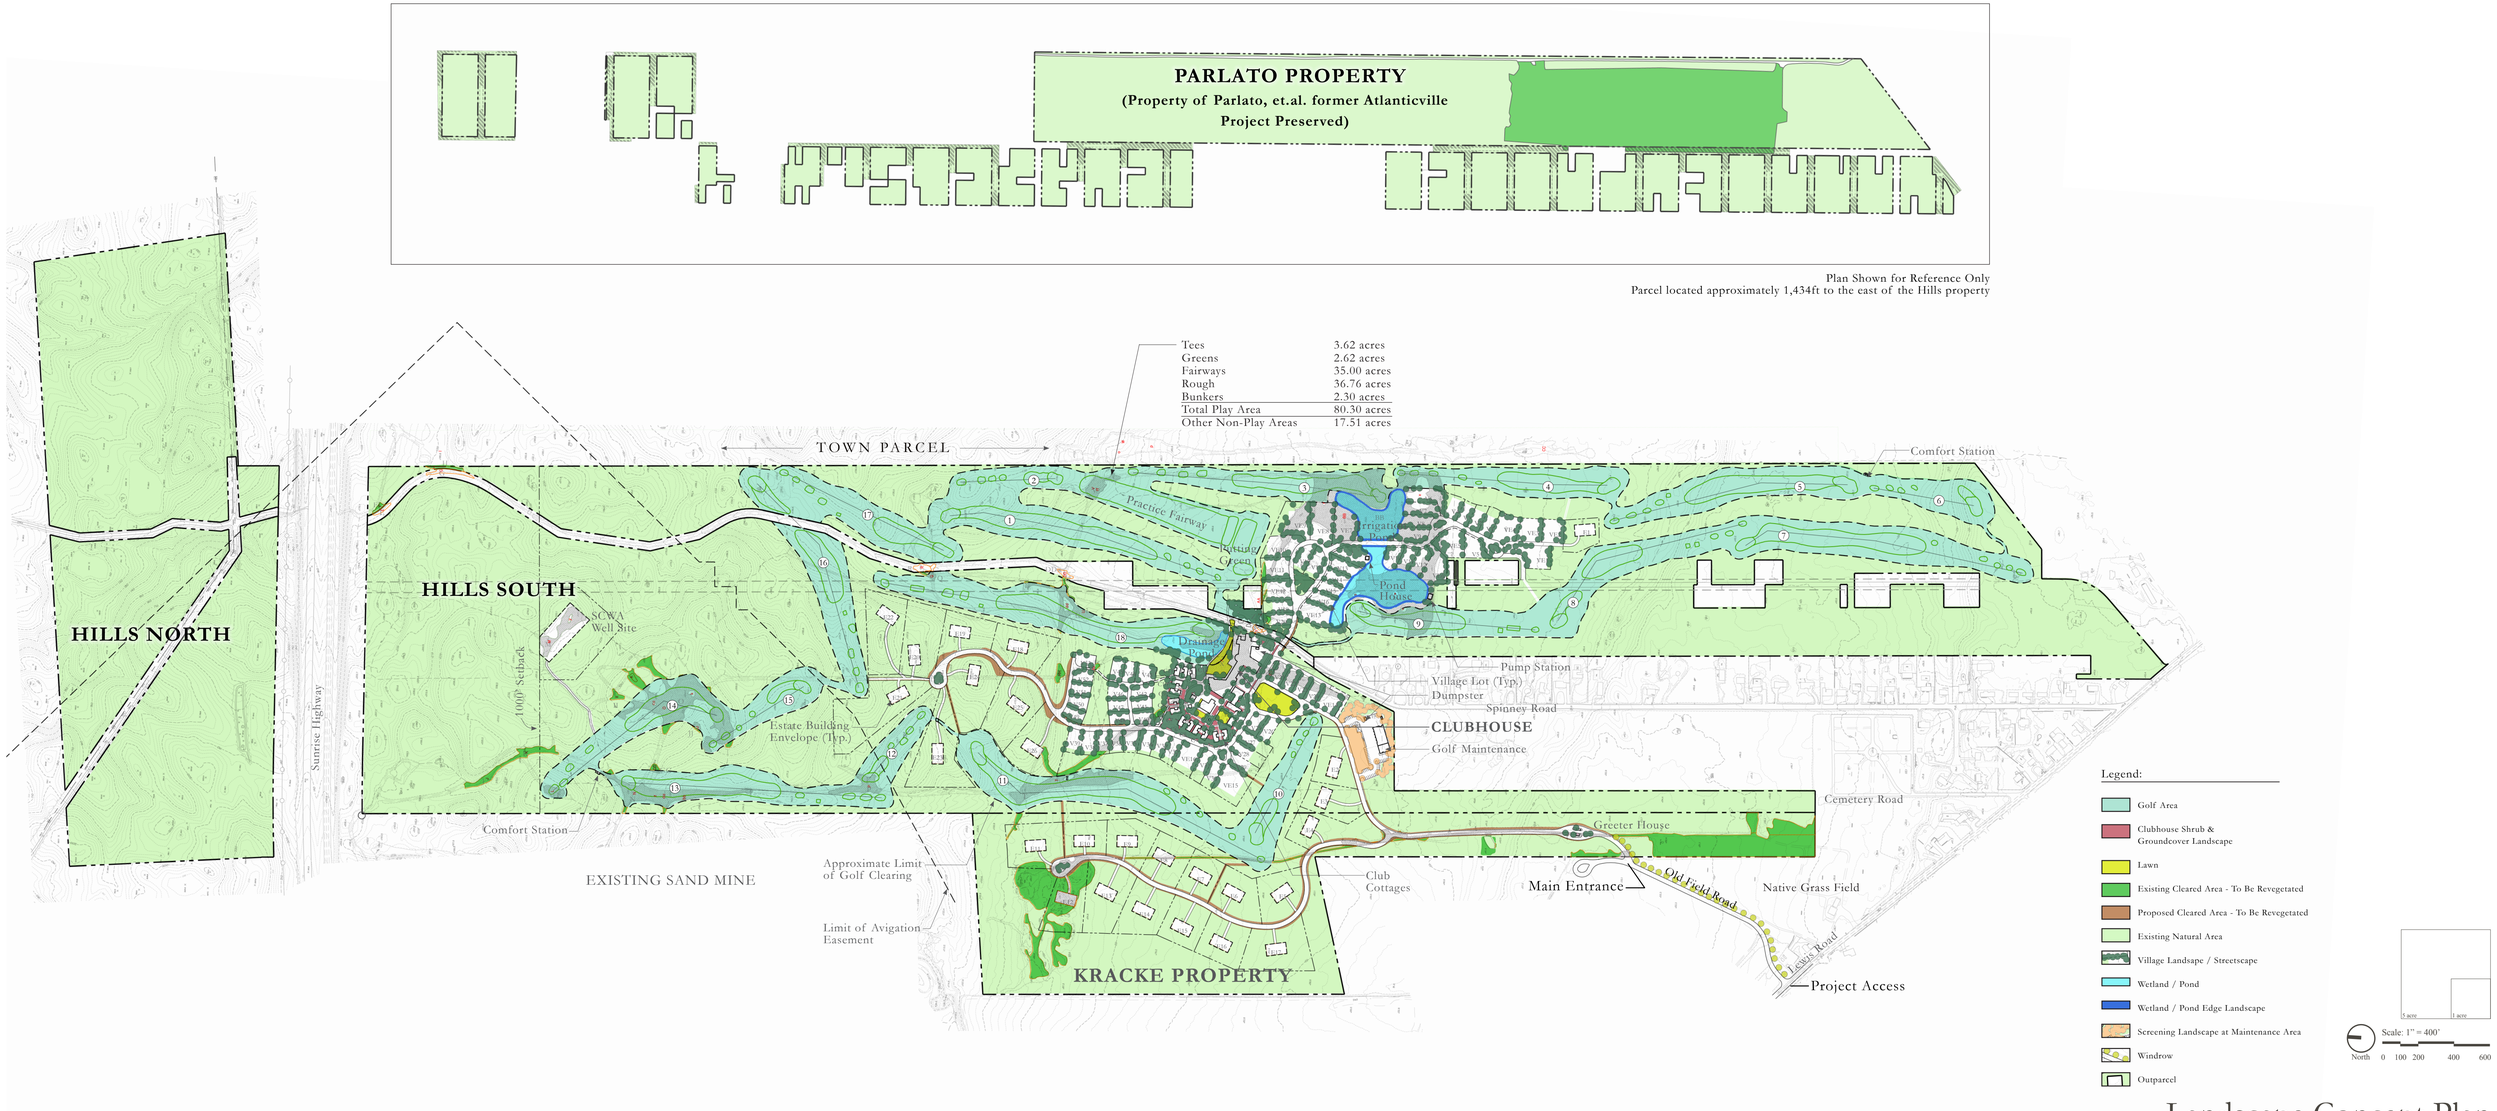

Landscape Concept Plan

The Hills at Southampton

East Quogue, New York

March 24, 2016

Discovery Land Company

NELSON & POPE ENGINEERS & SURVEYORS

NP&V

FAZIO DESIGN

VITA PLANNING & LANDSCAPE ARCHITECTURE