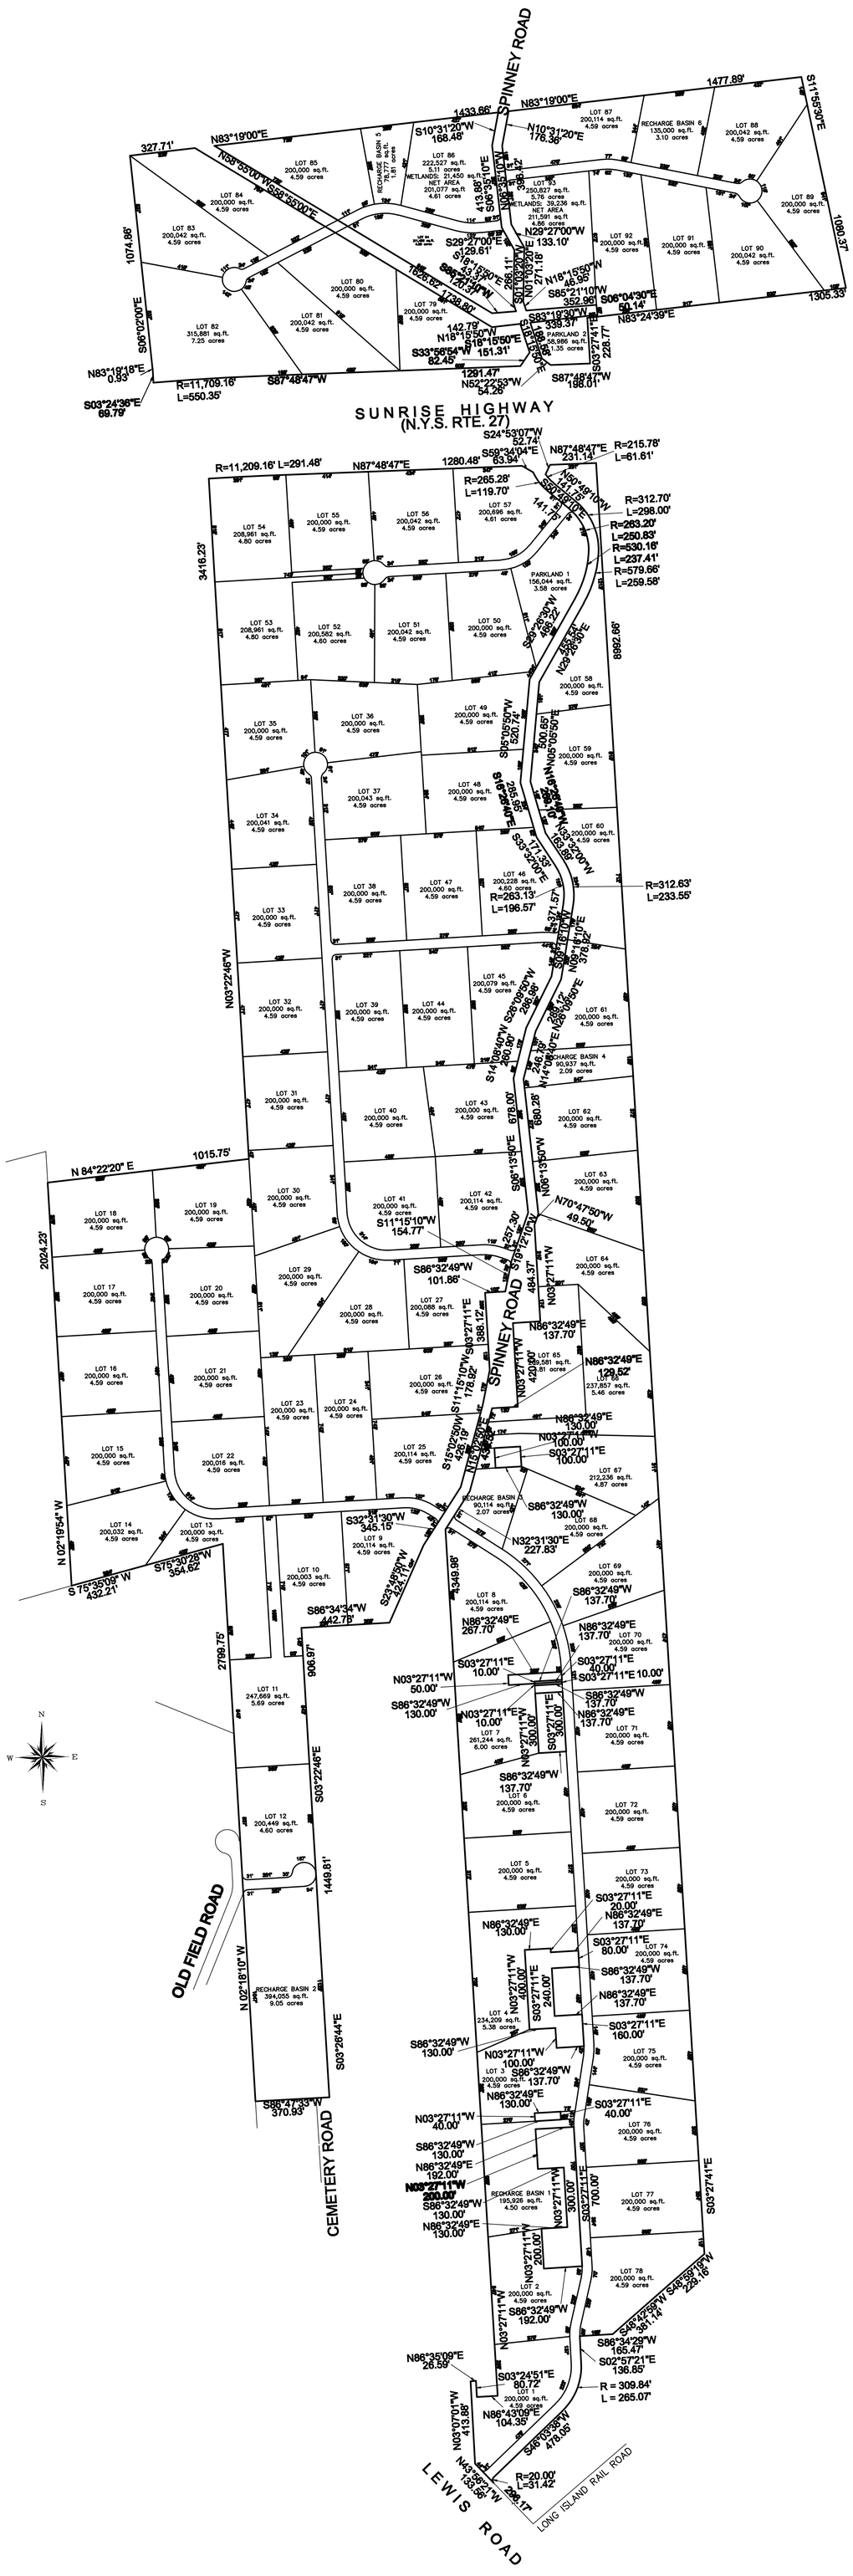


NOTE:
DRAINAGE TO BE SUPPLIED BY LEACHING POOLS.

SITE DATA

AREA: 489.90 ACRES
NO OF LOTS: 94

| REVISIONS | | | |
|---|---|---|---|
| ITEM | DATE | APP'D | DATE |

YIELD MAP
HILLS AT SOUTHAMPTON
SITUATED AT
EAST QUOGUE
TOWN OF SOUTHAMPTON, SUFFOLK COUNTY NEW YORK

NELSON & POPE, LLP
ENGINEERS • DESIGNERS • SURVEYORS
572 WALT WHITMAN ROAD, MELVILLE, N.Y. 11747-2188
(516) 427-5665 FAX (516) 427-5620

SUBMITTED: _____ N.Y.S. LIC. No.
APPROVED: _____ TOWN ENGINEER

| | | | | |
|---|---|---|---|---|
| DESIGNED: GEO | DATE: DEC. 2014 | SCALE: | JOB# 14003 | SHEET |
| CHKD. CV | DATE: DEC 2014 | 1" = 300' | FILE# 900-250 | 1 OF 1 |