Appendix G-8

Description

CR 39 at Magee Street Conceptual Improvement Plan

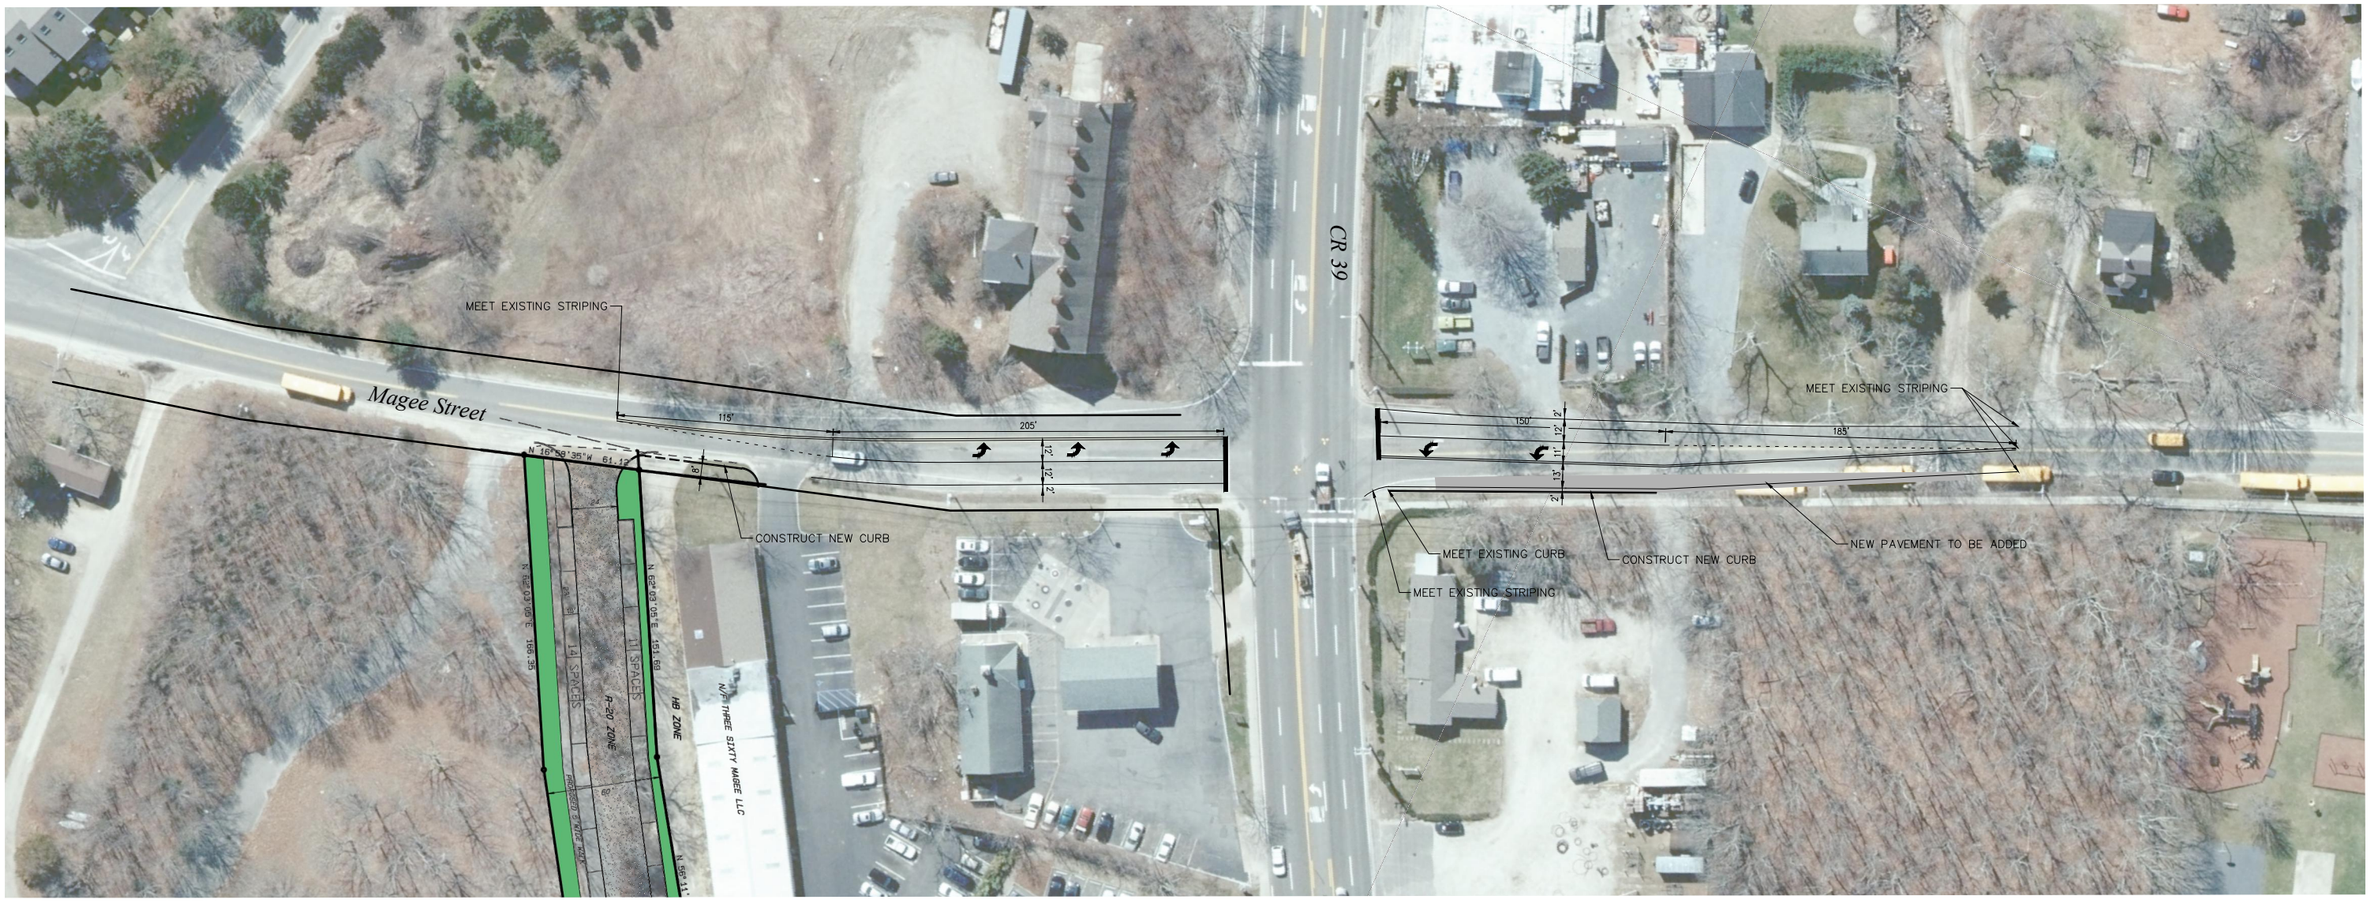

40 0 40 80
SCALE IN FEET

TOWN OF SOUTHAMPTON
TUCKAHOE CENTER

CR 39 AT MAGEE STREET
CONCEPTUAL IMPROVEMENT PLAN

vhb

October 20, 2015