East Quogue Survey Area

Proposed Properties for SCWA Connection

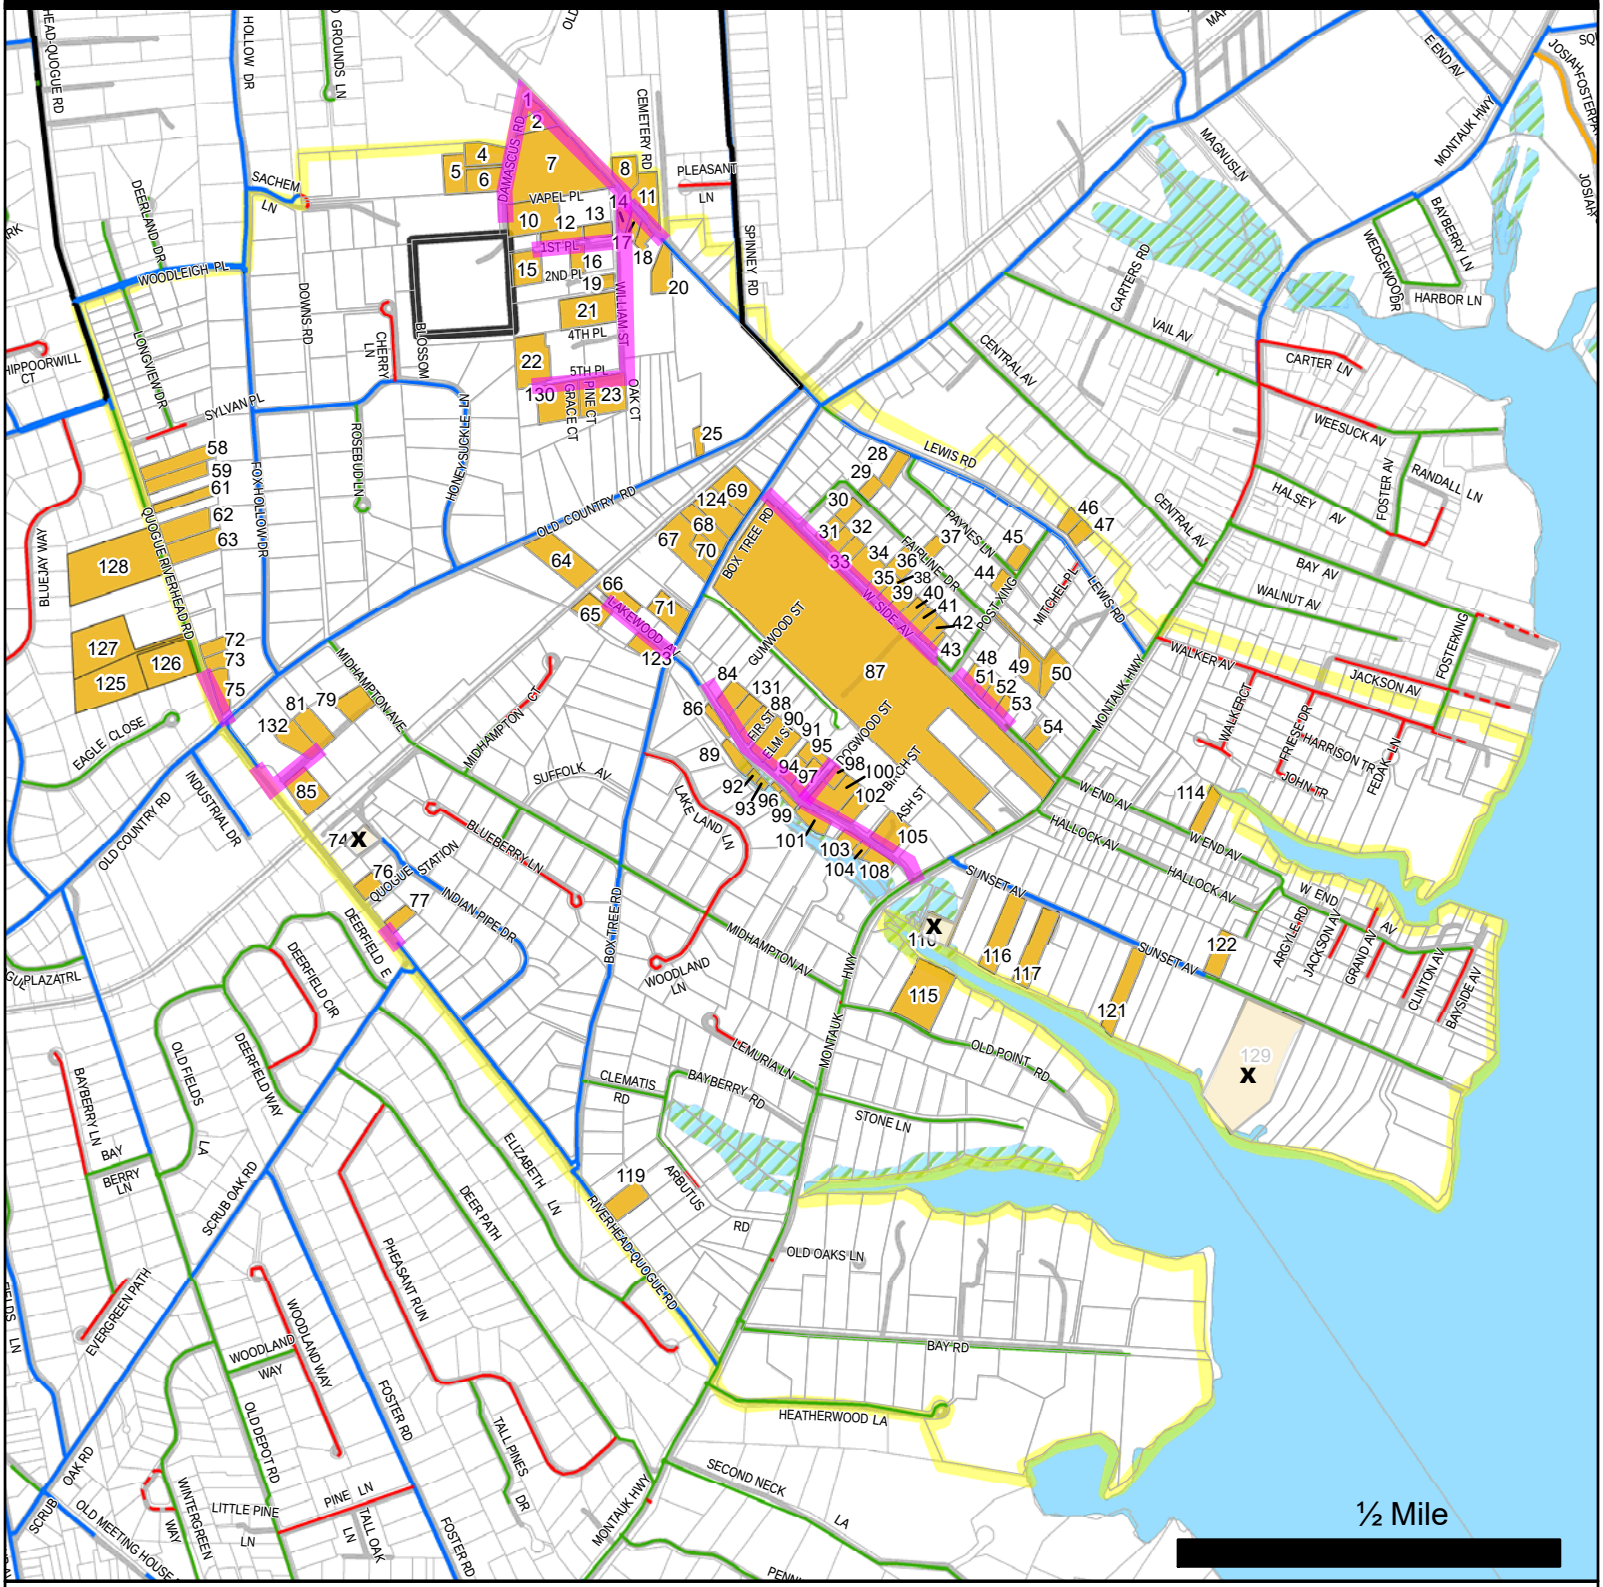

Updated 11/19/2018

N W E S

Proposed Properties for Connection

Proposed Water Main Extensions

X - Previously on list but Water Service Not Req'd

Parcels

Damascus Landfill

Damascus Landfill Subject Area

Railroad

Roadway

Wetland

SCWA Existing Main

- 4" and smaller
- 6"
- 8"
- 10"
- 12"
- 16"

SCWA GIS/KRS; 06/15/2018

2018-60\2018-60 Damascus Rd East Quogue Potential Customers from PK.mxd